DOUBLING BETWEEN AUNIHAR - GAZIPUR CITY STATIONS

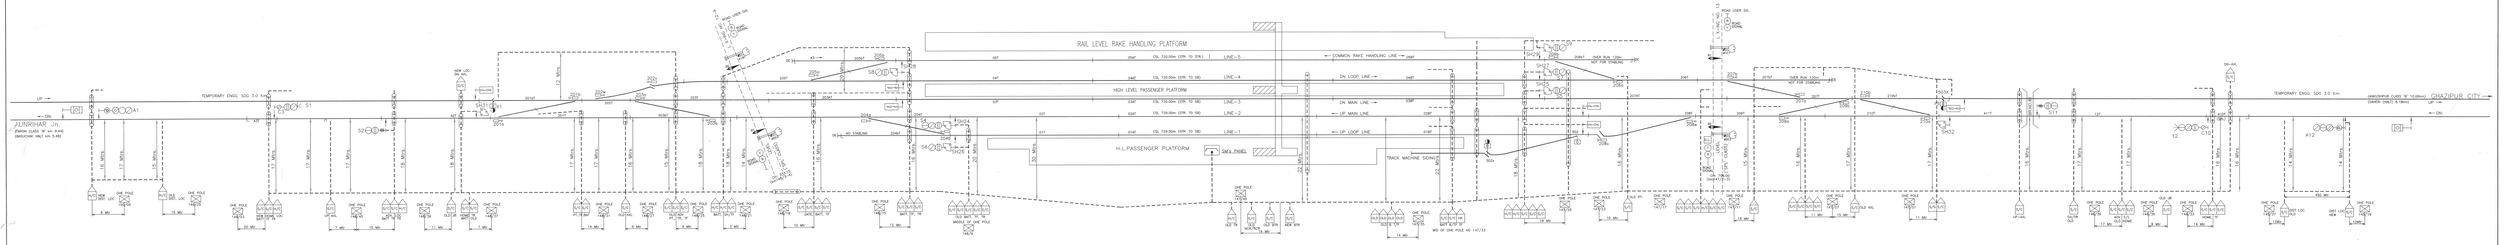

PREPARED BY
M/S COSMIC BUILDERS

SSE/SIG/C/BSB	AE/STE/C/BSB	DY.CSTE/C/BSB	NANDGANJ CLASS 'B' CABLE ROUTE PLAN TO SUIT S/P No.NER/BSB/NDJ/SIP/2017/VER.ZERO/ST ALT 'B'	N.E.R. BSB-DIVISION DY.CSTE/C/BSB NO. NER/BSB/CSTE/C/BSB/ALL/ST/ALT/2017/01 DATE/ 02-10-2021