PRODUCED BY AN AUTODESK STUDENT VERSION

PREPARED BY	
DESIGNED & DRAWING BY:- M/s. COSMICTECH BUILDERS PRIVATE LIMITED. R. O ADDRESS. 1st FLOOR, NEW MULTAN NAGAR DELHI - 110056	
CONTRACTOR	ENGINEER

COMPLETION PLAN	CHECKED BY	APPROVED BY	CABLE ROUTE PLAN	DRAWING No.
	SSE/SIG./C/on/BSB	ASTE/C/on/BSB	Dy.CSTE/C/on/BSB	VARANASI - DIVISION
			GAZIPUR CITY	DATE :- . .2023
				Dy.CSTE/C/on./BSB /GCT/2023/CRF

PRODUCED BY AN AUTODESK STUDENT VERSION

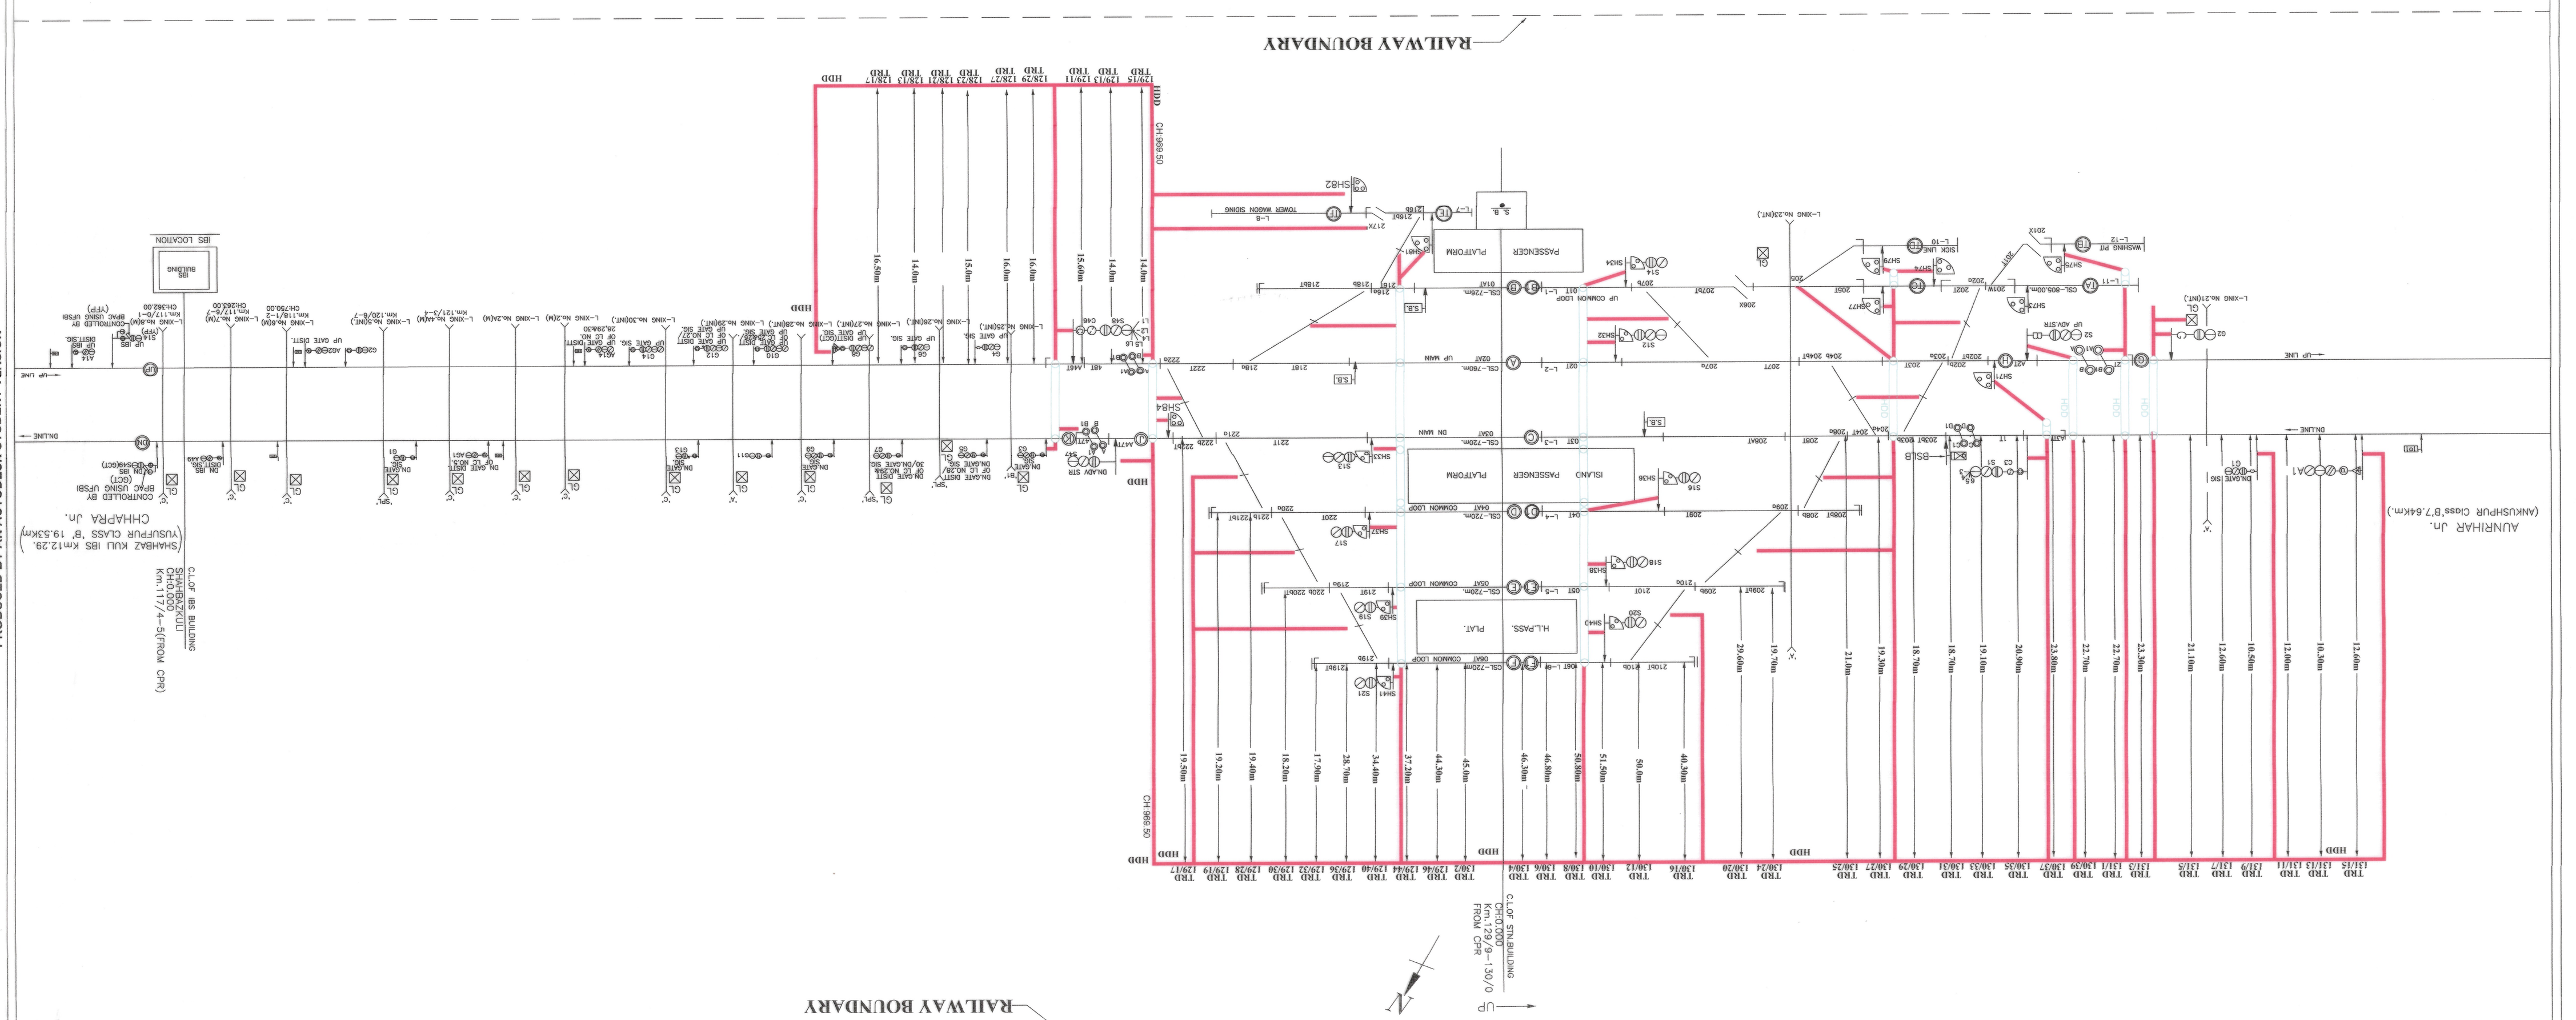
RAILWAY BOUNDARY
RAILWAY BOUNDARY
AUNRIHAR Jn.
(AUKUSHPUR Class'B'7.64Km.)
SHAHBAZPUR
CH:0.000
Km:117/4-5(FROM CPR)
C.L.OF IBS BUILDING
(YUSUFPUR CLASS 'B' 19.53km)
CHHAPRA Jn.
CONTROLLED BY BPMC USING UFSBI
IBS LOCATION
IBS BUILDING
C.L.OF STN.BUILDING
CH:0.000
Km:129/9-130/0
FROM CPR
UP
CH:969.50
CH:969.50
HDD
TRD
UP LINE
DN LINE
UP MAIN
DN MAIN
PASSENGER
PLATFORM
ISLAND
H.L.PASS.
PLAT.
TOWER WAGON SIDING
UP COMMON LOOP
DN COMMON LOOP
SICK LINE
WASHING PIT
UP ADV.STR.
DN ADV.STR.
DN GATE SIG.
UP GATE SIG.
DN GATE DIST.
UP GATE DIST.
DN GATE SIG. 30/DN.GATE SIG.
DN GATE DIST. 30/DN.GATE SIG.
DN GATE SIG. NO.2(M)
DN GATE DIST. NO.2(M)