


S&T CABLE ROUTE PLAN FOR SHAHBAZKULI (IBS) STATION

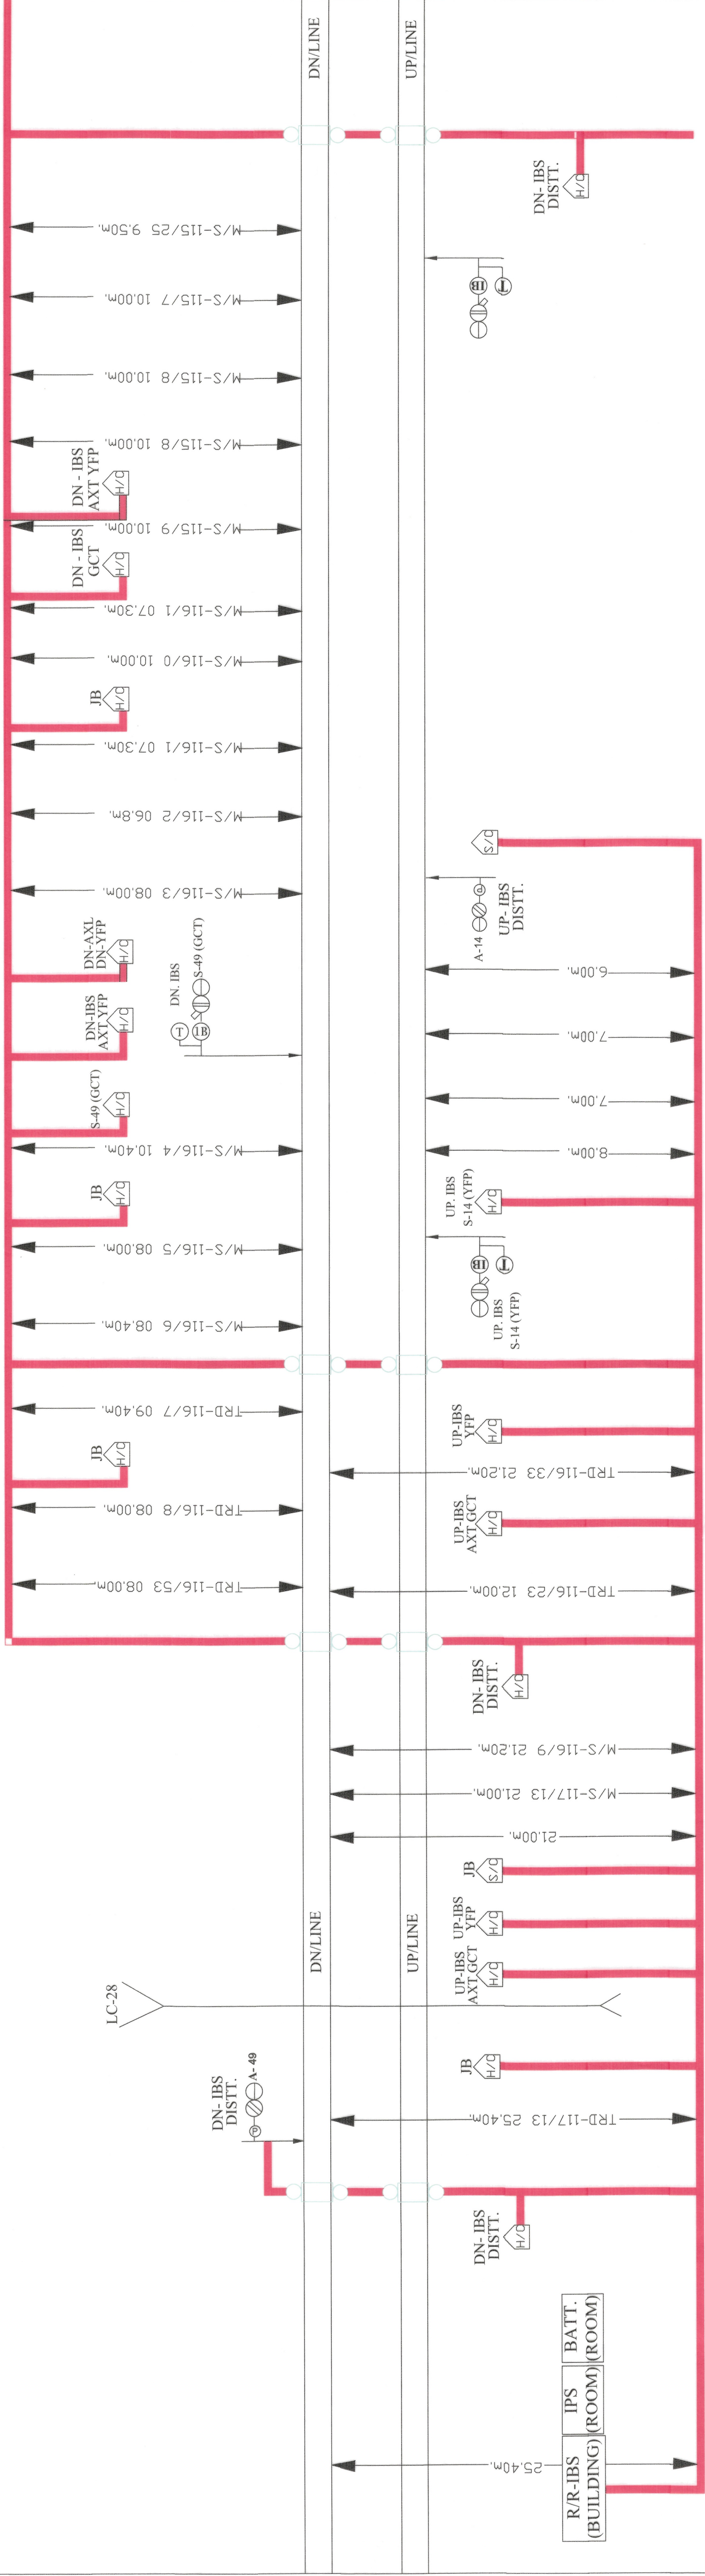

PREPARED BY	
DESIGNED & DRAWING BY:-	
M/s. COSMICTECH BUILDERS PRIVATE LIMITED,	
R. O ADDRESS. 1st FLOOR, NEW MULTIAN NAGAR	
DELHI - 110056.	
CONTRACTOR	ENGINEER

COMPLETION PLAN		CONSTRUCTION	
SSE/SIG/CON/BSB/ASTE/CON/BSB DY.CSTE/CON/BSB		SHAHBAZKULI(IBS)	
DATE:-		DRAWING NO.	
CABALE ROUTE PLAN		VARANASI DIVISION	
		DY.CSTE/CON/BSB/SBK	
		2023/CRP	

BASED ON SIGG.PLAN NO.NER/BSB/GCT-YFP/IBS/2022/9