



RAILWAY BOUNDARY

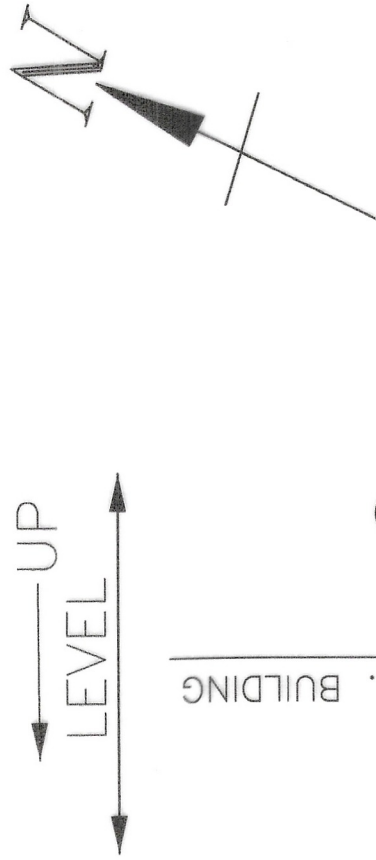

CPR

TAJPUR
CHITDEARAGAON
CLASS 'B' 64.28
94/8 Km.

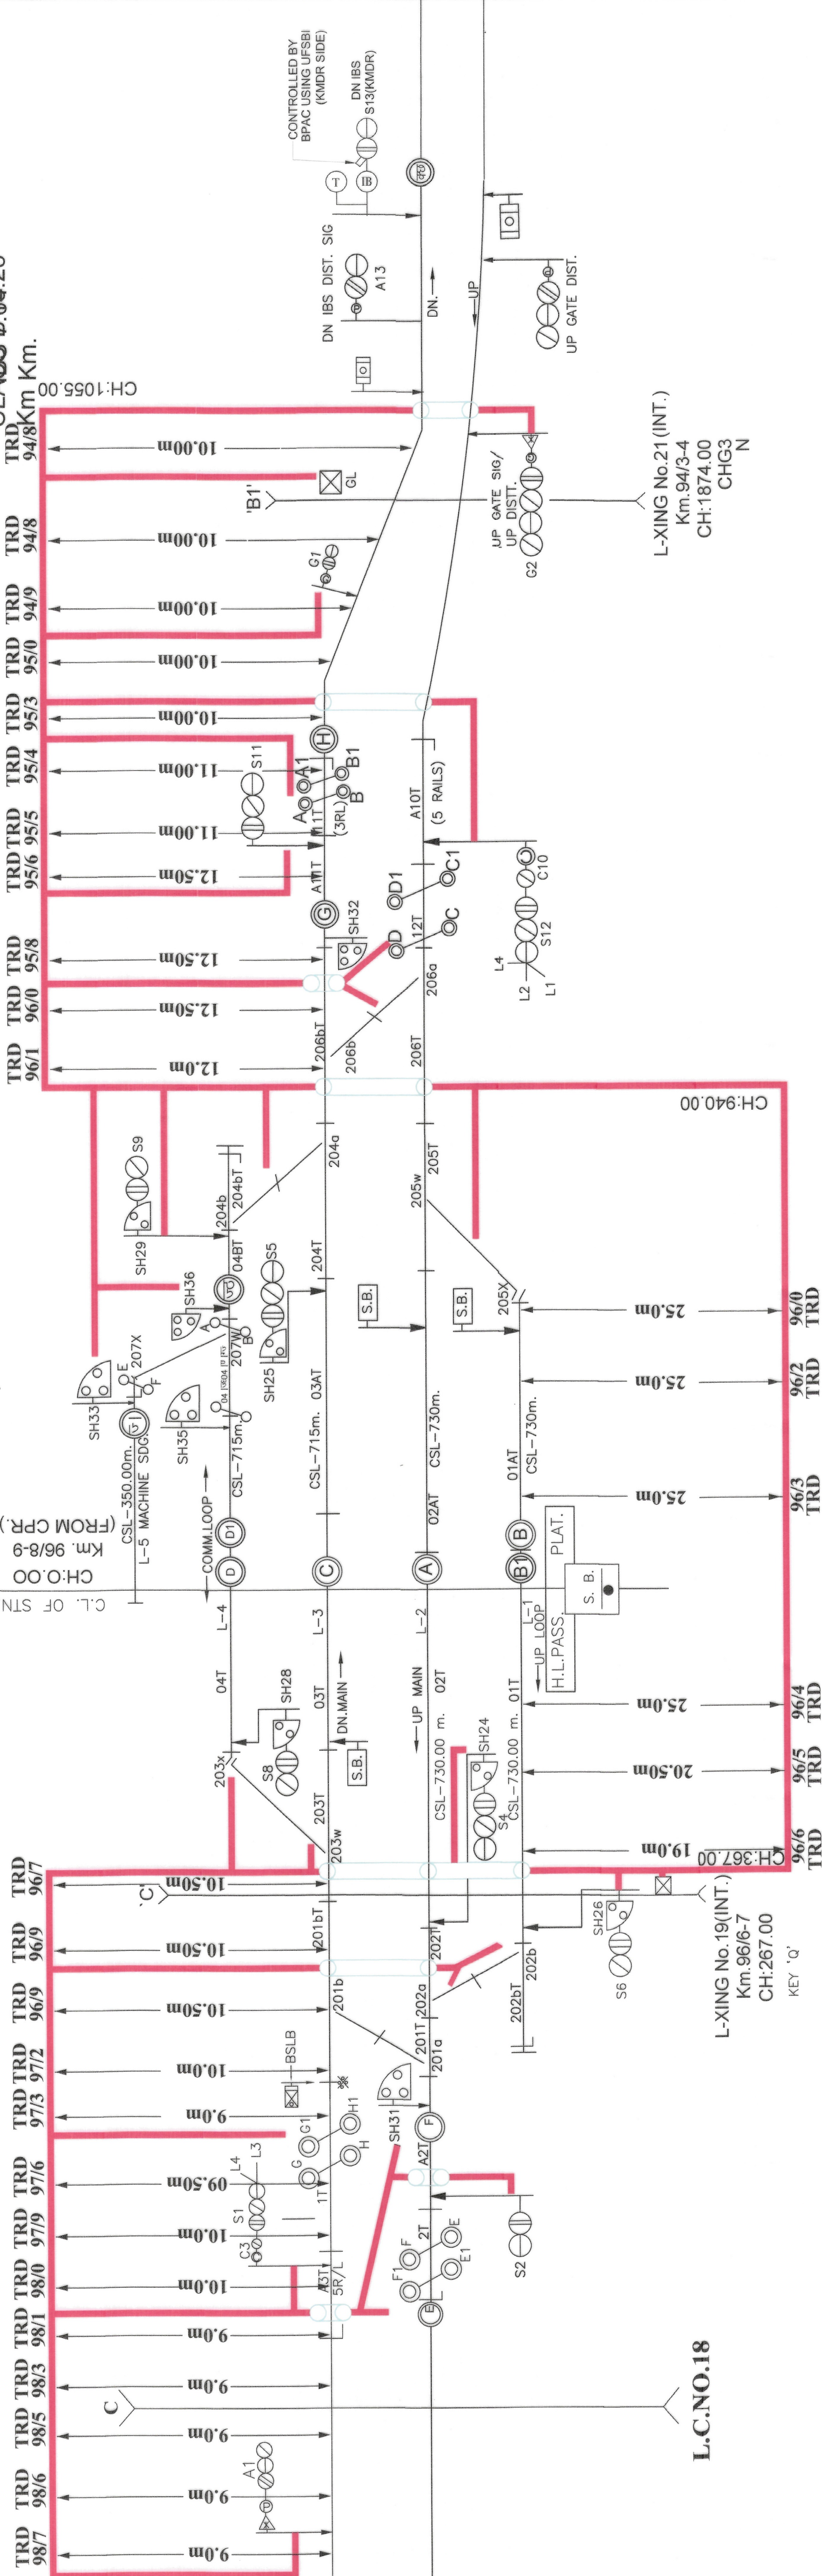

RAILWAY BOUNDARY

COMPLETION PLAN		CHECKED BY	APPROVED BY	CABLE ROUTE PLAN	DRAWING No.
					Dy.CSTE/Con./BSB /KMDR/2023/CRP
					KARIMUDDINPUR
					VARANASI - DIVISION
					DATE :- . 2023
		SSE/SIG./Con/BSB	ASTE/Con/BSB	Dy.CSTE/Con/BSB	
		CONTRACTOR	ENGINEER		

PREPARED BY

DESIGNED & DRAWING BY:-
M/s, COSMICTECH BUILDERS PRIVATE LIMITED,
R. O ADDRESS. 1st FLOOR, NEW MULTAN NAGAR
DELHI - 110056.

CONTRACTOR

ENGINEER