


PREPARED BY:	
M/S ASHOK KUMAR SINGH,	
H/G. 1/03, SIDDHARTH PURAM EXTENSION	
GDA OFFICE, TARAMANDAL, GORAKHPUR.	
CONTRACTOR	ENGINEER

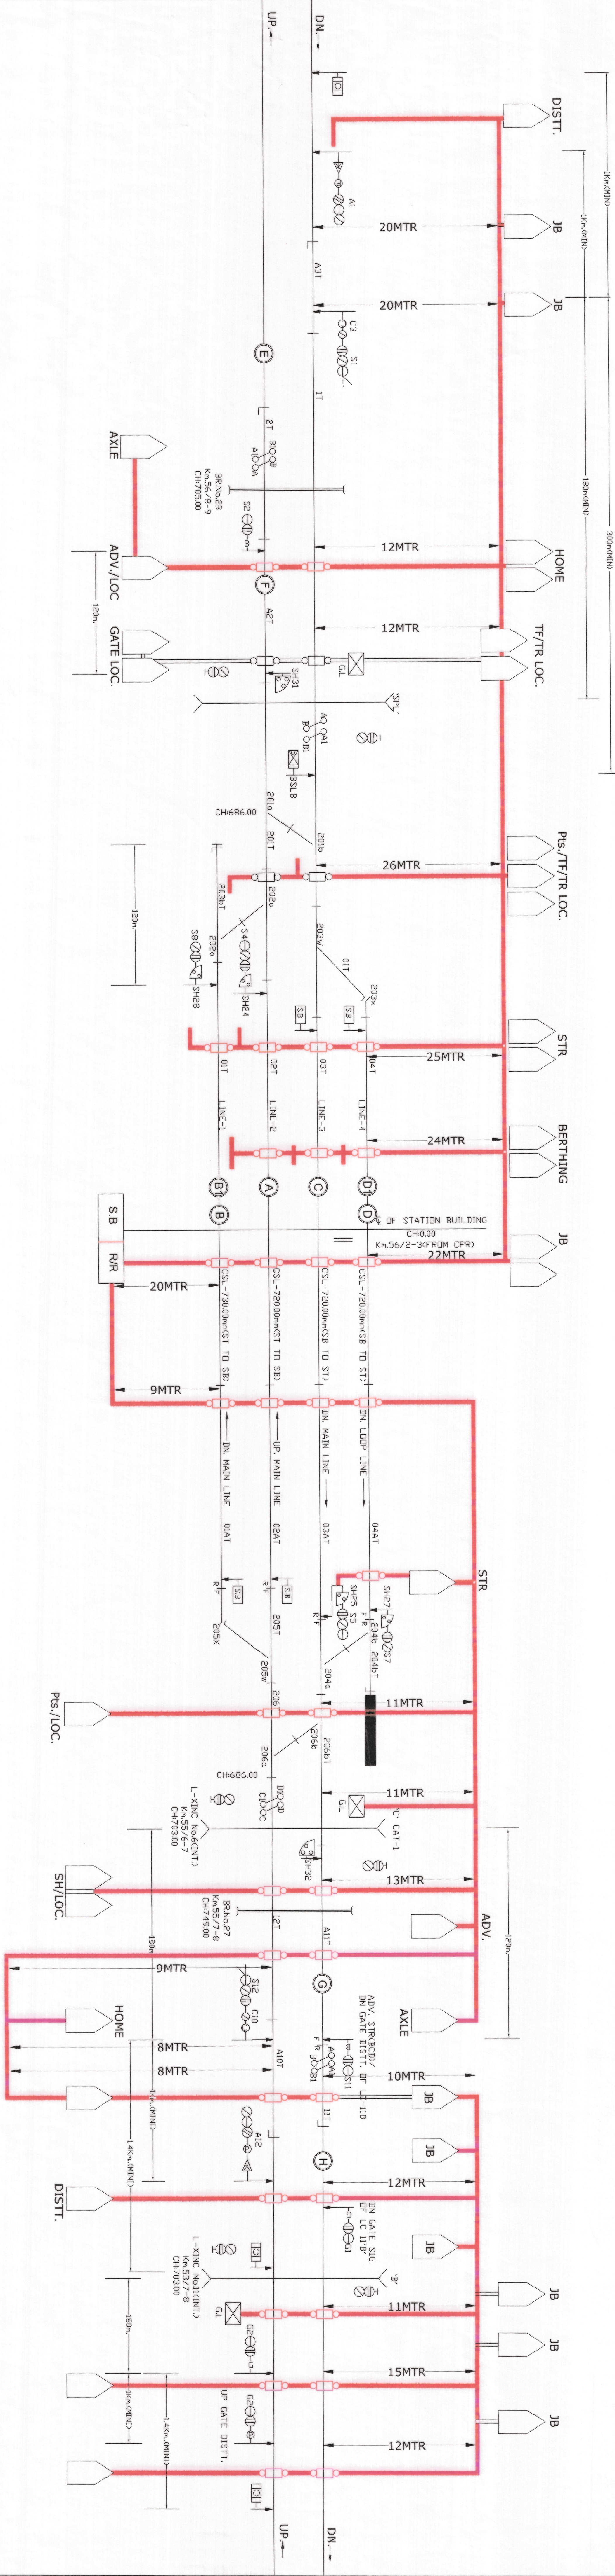

रेल बाउंड्री

रेल बाउंड्री

CHECKED BY	APPROVED BY	CABLE ROUTE PLAN	DRAWING No.
		BANSDIH ROAD	Dy.CSTE/Com/BSB
SSE/IG/Com/BSB	Dy.CSTE/Com/BSB	DIVISION - BSB	CRP/BCD/20...
		DATE :-	