


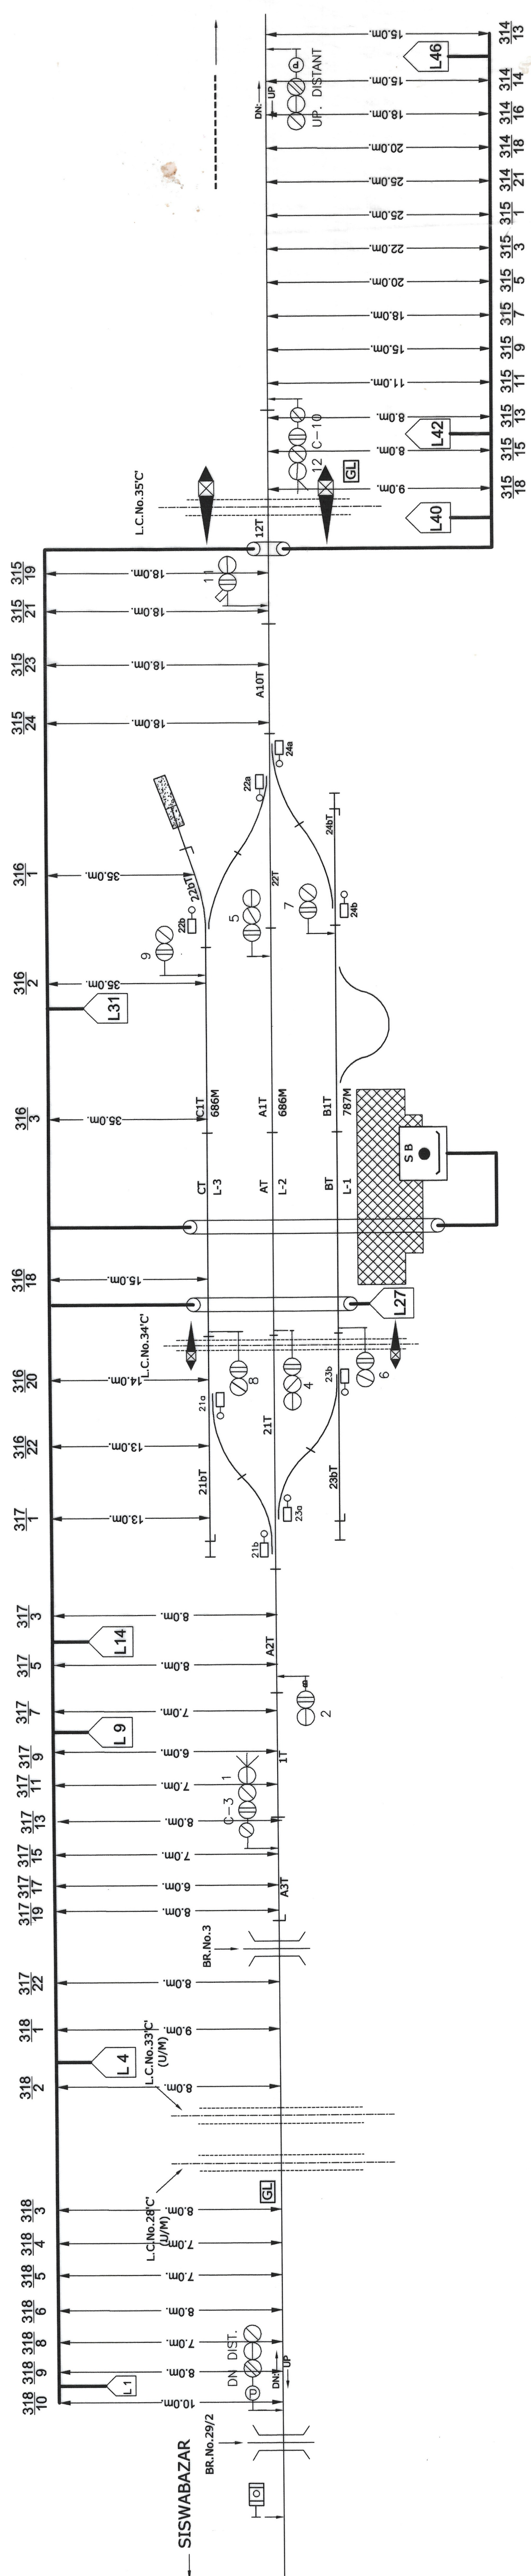

PREPARED BY PURVANCHAL ENTERPRISES, ALLAHABAD				CABLE ROUTE PLAN	KHADA (KZA)		SHEET NO. 1/1
							DRG. NO
						CSTE/CON /98(YD)-19	