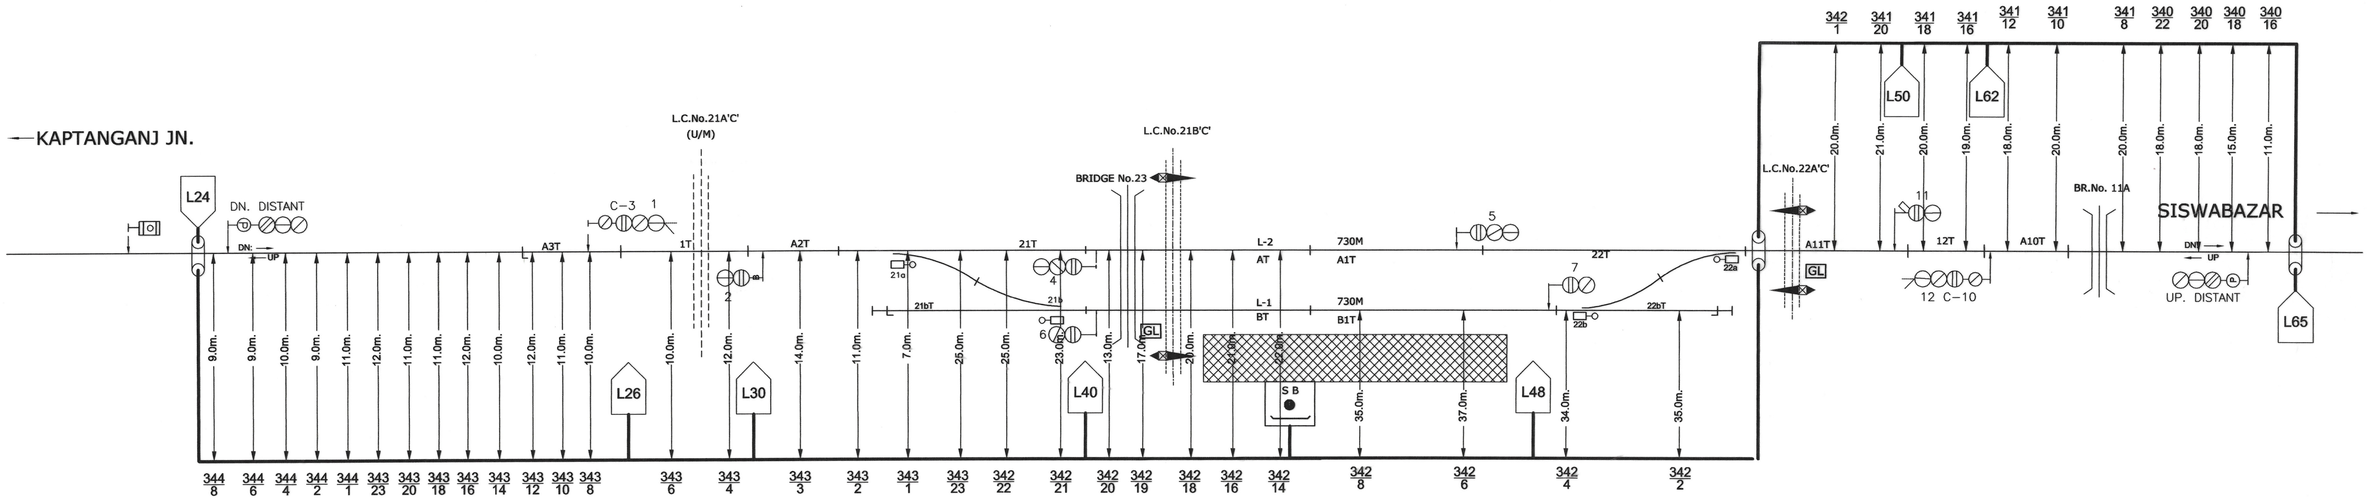

PREPARED BY				CABLE ROUTE PLAN	GHUGHULI	SHEET NO. 1/1
M/S PURVANCHAL ENTERPRISES, ALLAHABAD						DRG. NO
FOR M/S PURVANCHAL	SSE/SIG/RE/GKP	ASTE/RE/GKP	DyCSTE/RE/LKO		(GH)	CSTE/CON /98(YD)-9