


SIGNALING CABLE
OFC CABLE


LEVEL
UP

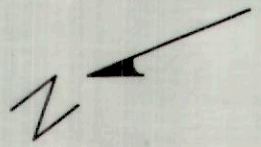

SITAPUR CANTT

RAMAIPUR Class 'B' Km.10.39 Km.

BURHWAL JN.
SHANKARPUR(IBM) 6.599Km.
SARAYAN CLASS 'B' 13.68Km.

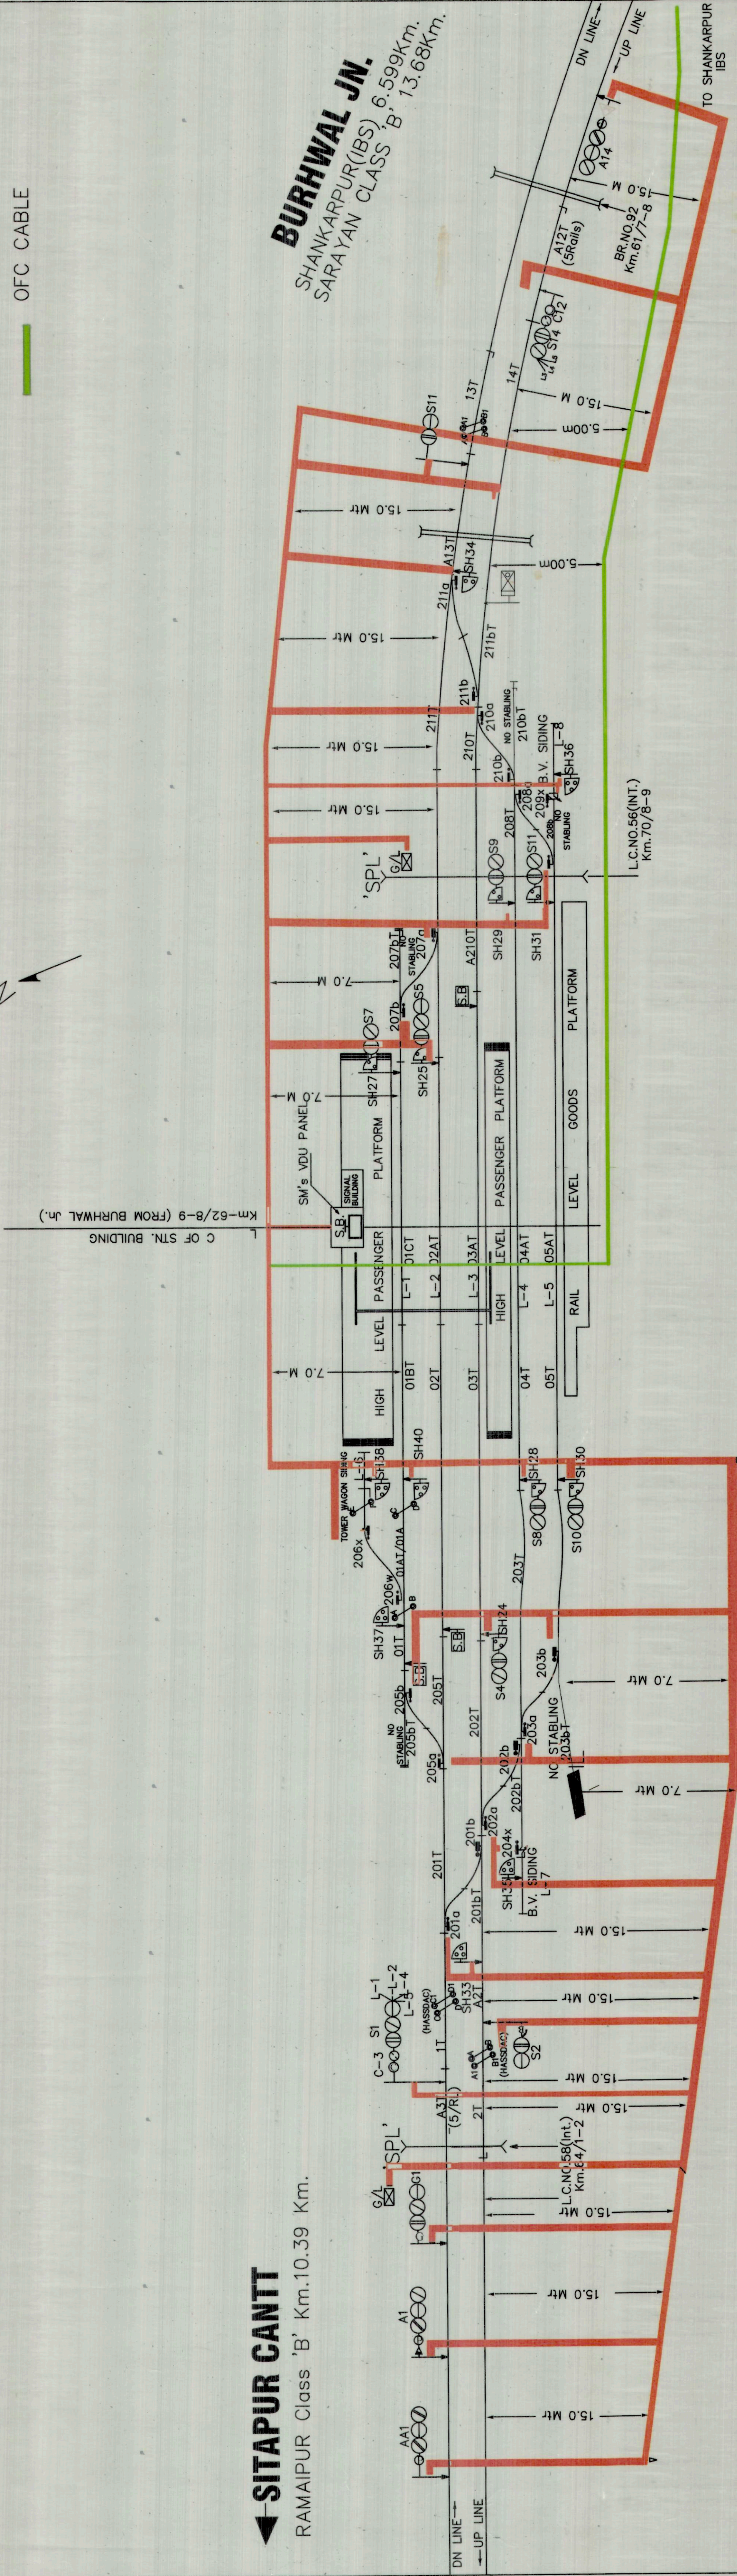

CABLE ROUTE PLAN		बिस्वा					
SSE/SIG/ASH	ADSTE/STP	SrDSTE/LJN	DyCSTE/C/LJN	RSTE/CON/LJN		DyCSTE/C/LJN	
SHAIL	ADSTE/STP	SrDSTE/LJN	DyCSTE/C/LJN	RSTE/CON/LJN		DyCSTE/C/LJN	
SSE/SIG/C/LJN	RSTE/CON/LJN	DyCSTE/C/LJN	DyCSTE/C/LJN	RSTE/CON/LJN		DyCSTE/C/LJN	