PRODUCED BY AN AUTODESK EDUCATIONAL PRODUCT

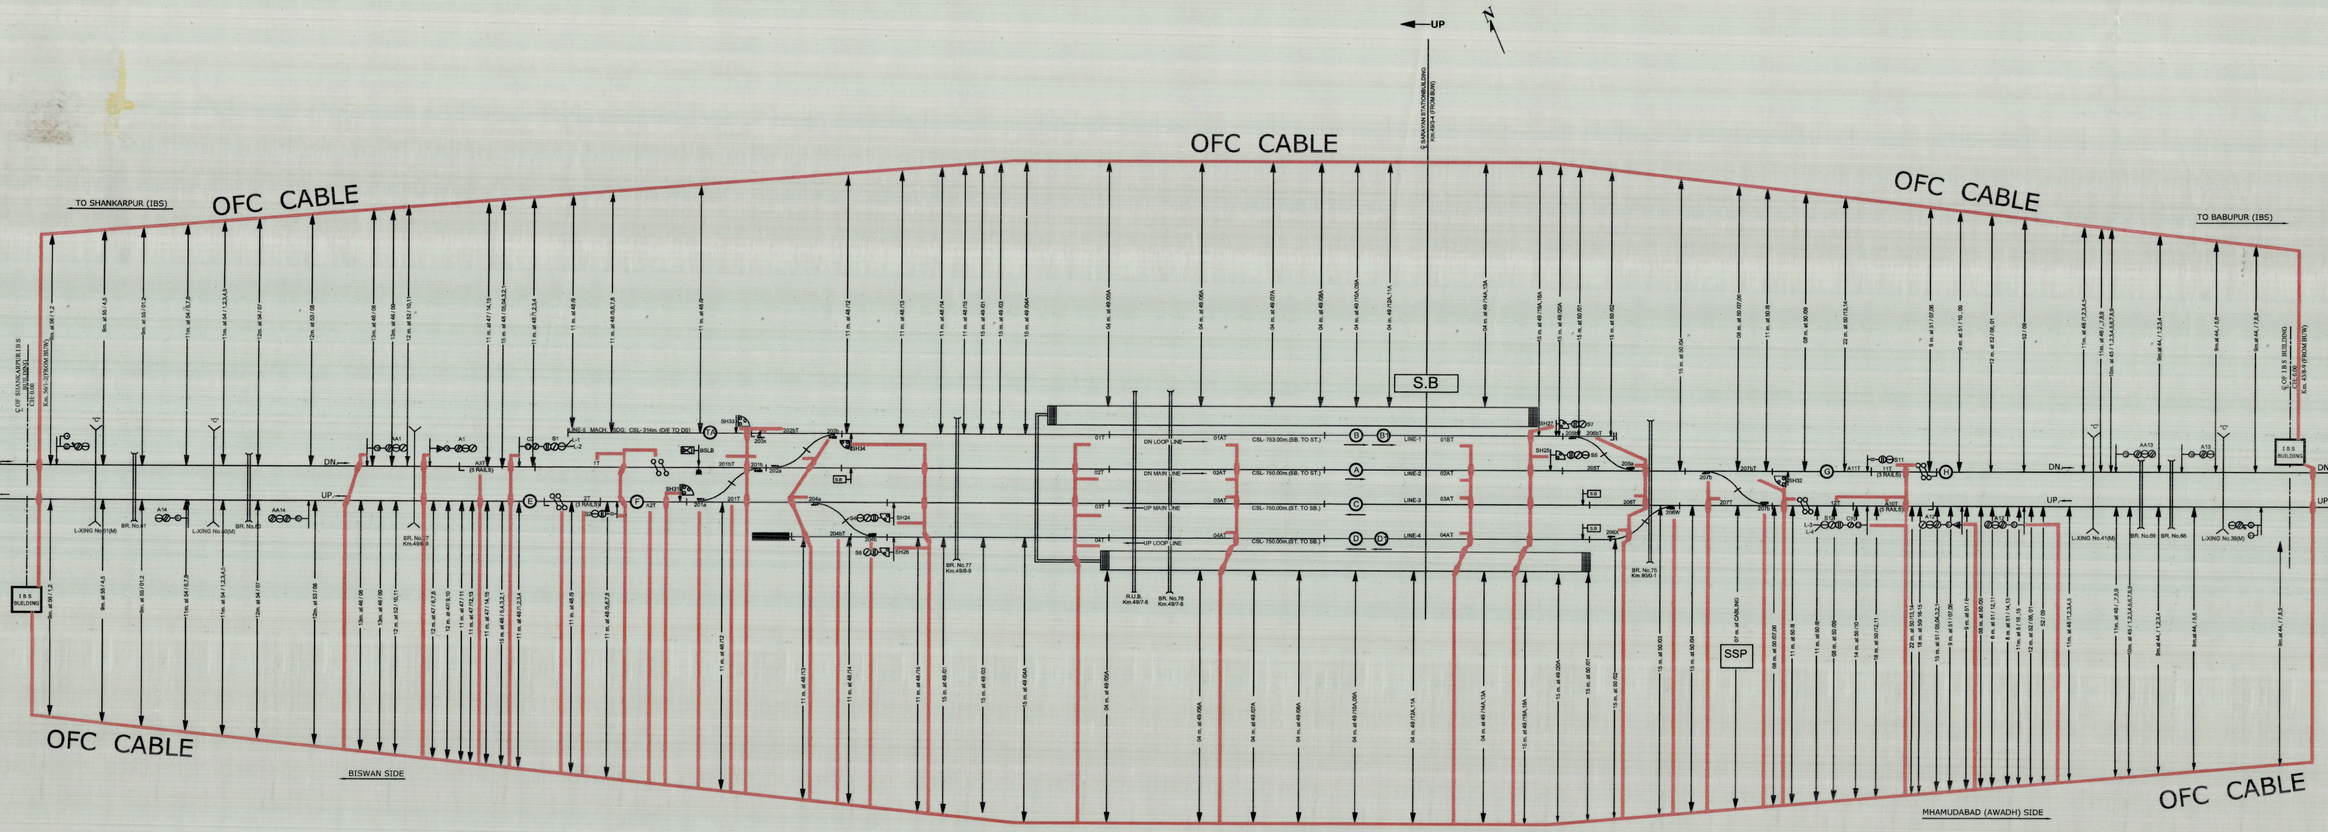

OFC AND SIGNALLING MAIN CABLE

PRODUCED BY AN AUTODESK EDUCATIONAL PRODUCT

PREPARED BY	
M/S THAKUR ENTERPRISES JUNUS PATNA COLLEGE SQUARE , CUTTACK 753003	
CONTRACTOR	ENGINEER

			CABLE ROUTE PLAN	DRAWING No.
SSE/SIG/ASH	ADSTE/STP	SrDSTE/LJN		
SSE/S/C/LJN	ASTE/C/LJN	Dy.CSTE/C/LJN	SARAYAN DIVISION - LJN	Dy.CSTE/Con./LJN/ CRP/SYU/2022/ DATE :- 30.08.2022

BASED ON SIGG.PLAN NO.NER/LJN/SYU/SIP/2022/VER.ZERO

NORTH EASTERN RAILWAY

PRODUCED BY AN AUTODESK EDUCATIONAL PRODUCT