


NORTH EASTERN RAILWAY

VARANASI DIVISION

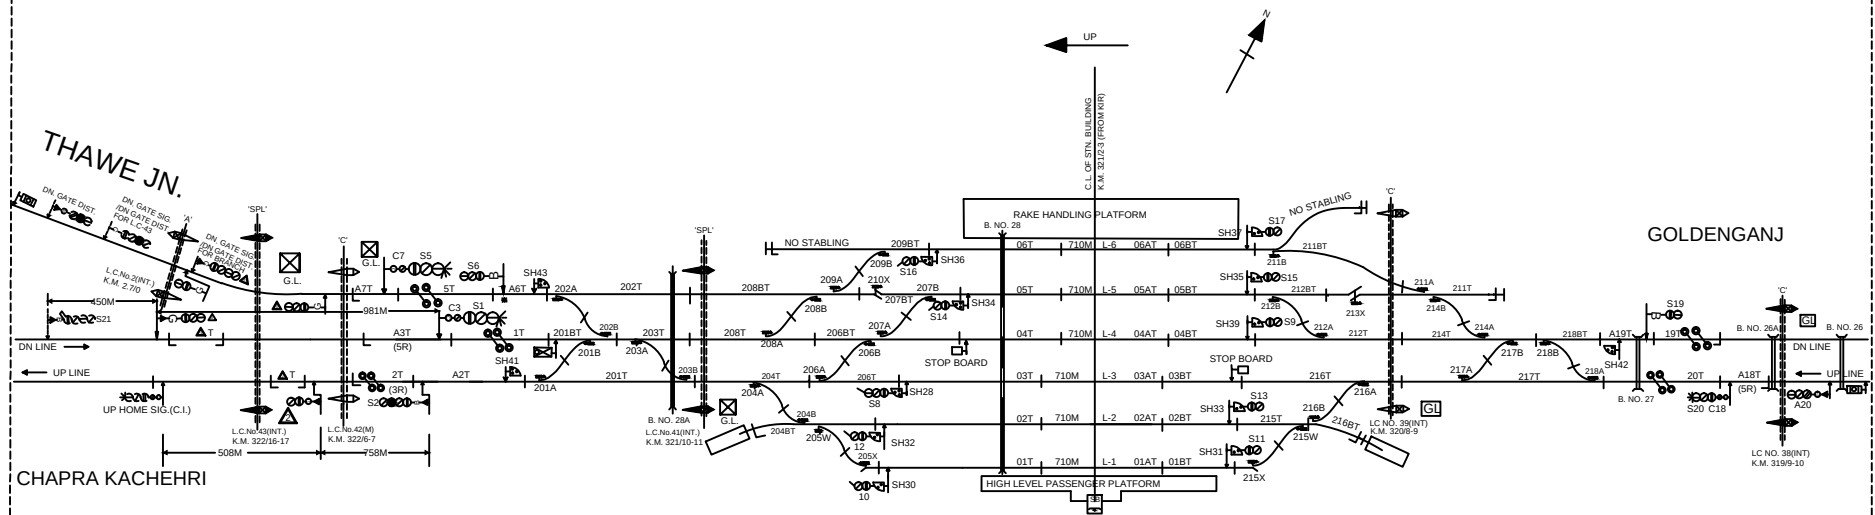

NOTE-

1. GAUGE - B.G.
2. CLASS - B
3. STANDARD OF INTERLOCKING - II(R)
4. BLOCK WORKING -
 - i. LOCK & BLOCK INSTT. WITH AXLE COUNTER ON SECTION CHHAPRA GRAMIN - GOLDENGANJ
 - ii. LOCK & BLOCK INSTT. WITH AXLE COUNTER ON SECTION CHHAPRA GRAMIN - CHHAPRA KACHEHRI
 - iii. DIADO TOKENLESS BLOCK INSTT. WITH AXLE COUNTER ON SECTION CHHAPRA GRAMIN - KHAIRA

NOT TO SCALE

BASED ON : DSTE/C/HQ/GKP/2015(RD)/2 ALT 'E'

MINIATURE PLAN

CHHAPRA GRAMIN
(CHPG)