NORTH EASTERN RAILWAY

VARANASI DIVISION

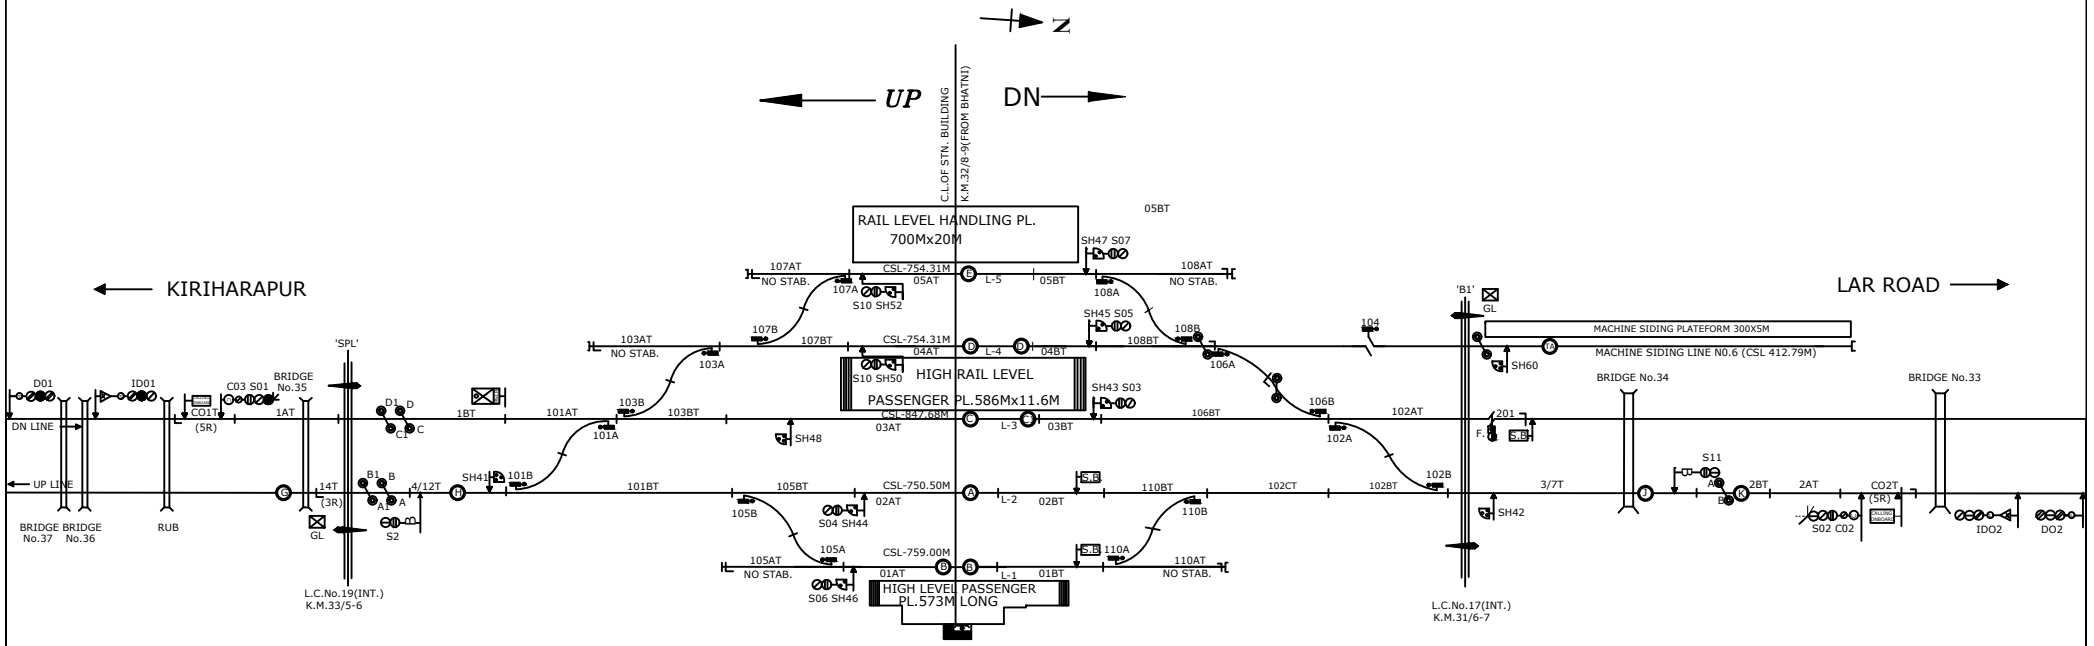

NOTE-

1. GAUGE - B.G.
2. CLASS - B
3. STANDARD OF INTERLOCKING - II(R)
4. BLOCK WORKING -
   i. BLOCK WORKING UFSBI-SL USING SSDAC WITH BLOCK PANEL ON D/L SECTION BLTR - LRD
   ii BLOCK WORKING SSBPAC-DL USING HASSDAC WITH BLOCK PANEL ON D/L SECTION BLTR - KER

NOT TO SCALE BASED ON RD No. SIP.NER.BSB.BLTR.01/24 ALT- 'NILL'

MINIATURE PLAN

BELTHARA ROAD

(BLTR)