


PRODUCED BY AN AUTODESK STUDENT VERSION

PRODUCED BY AN AUTODESK STUDENT VERSION

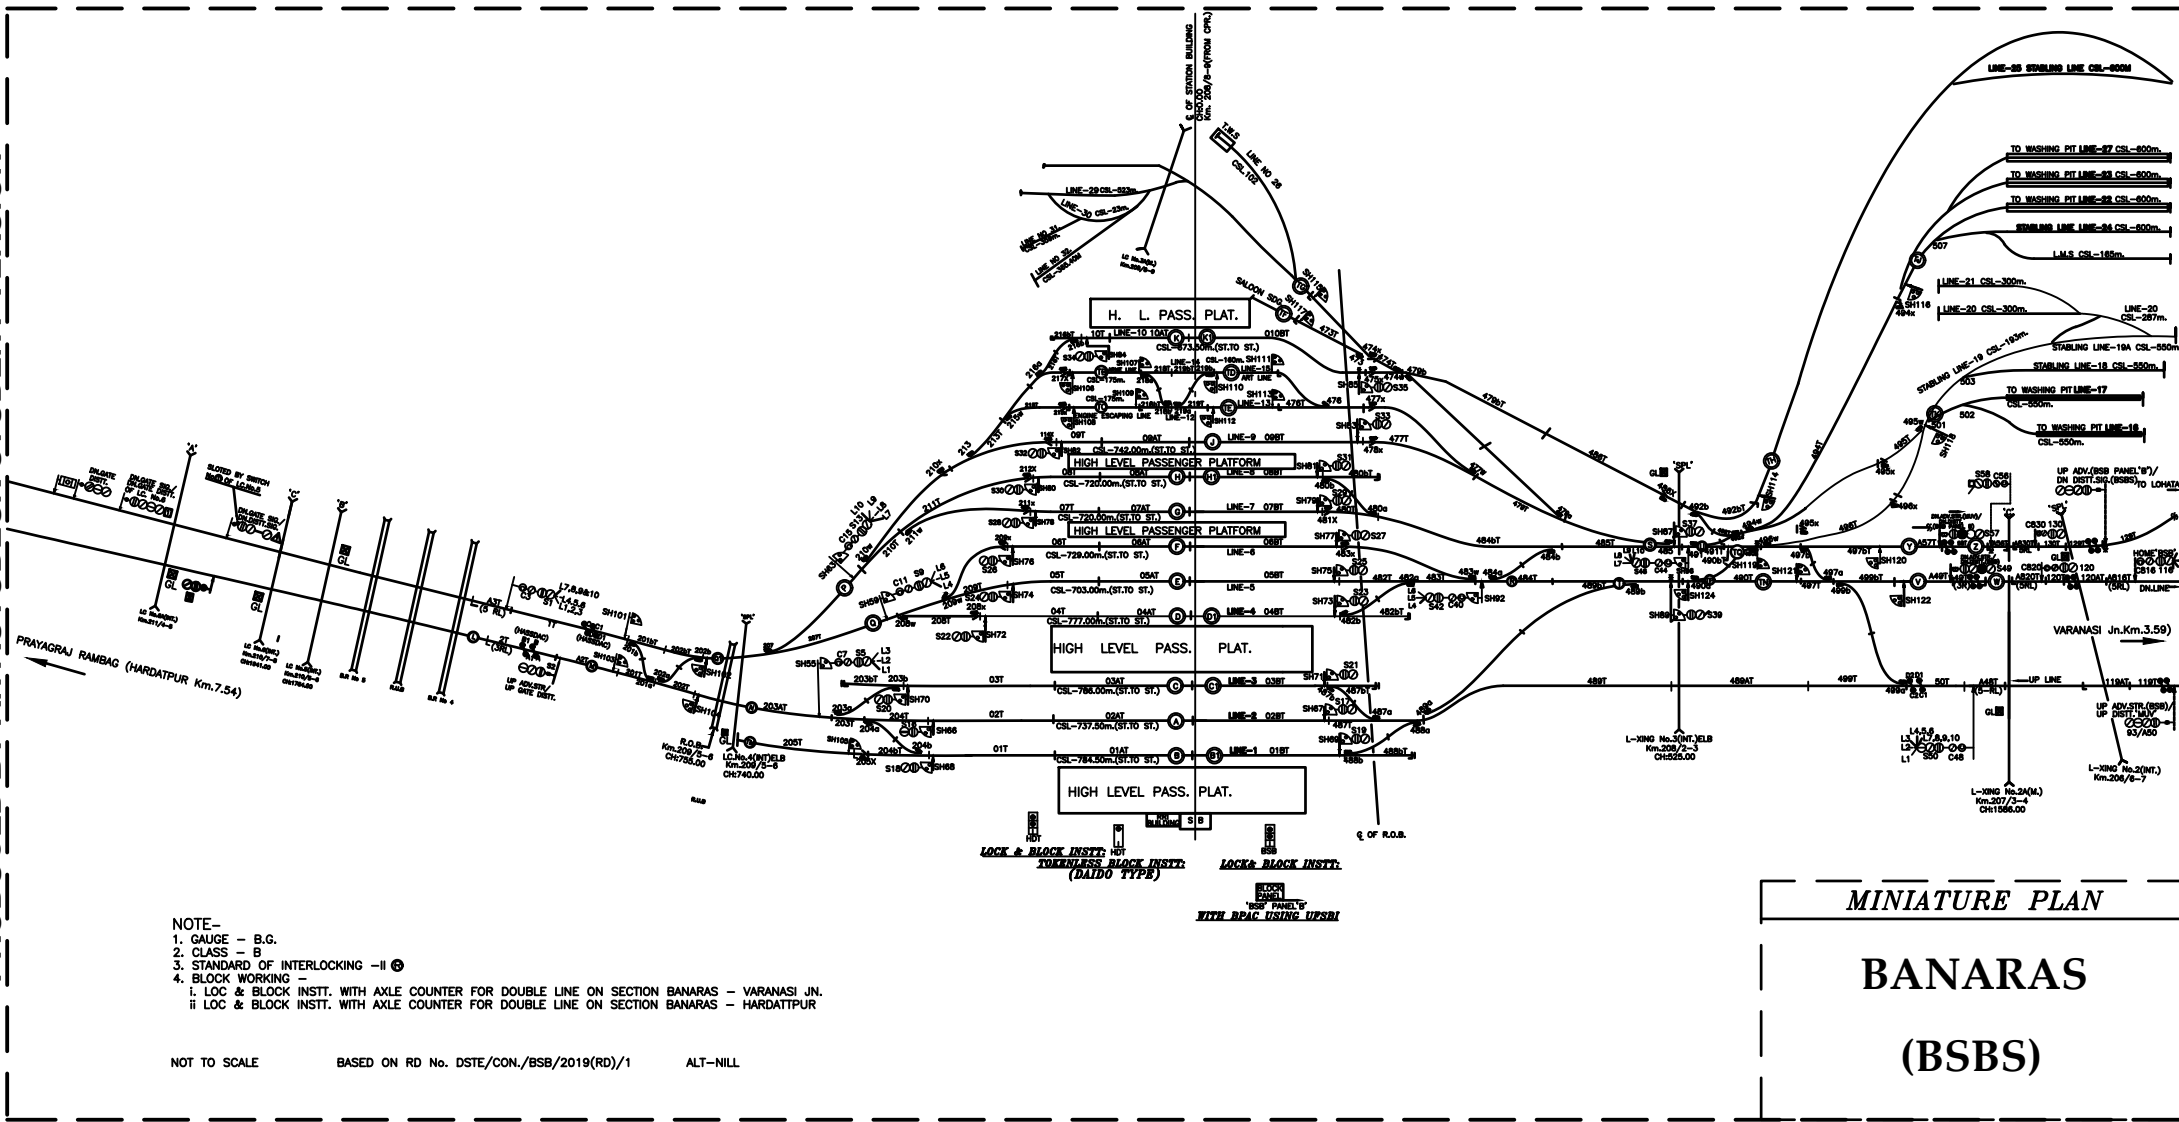

NOTE-
 1. GAUGE - B.G.
 2. CLASS - B
 3. STANDARD OF INTERLOCKING - II
 4. BLOCK WORKING -
 i. LOC & BLOCK INSTT. WITH AXLE COUNTER FOR DOUBLE LINE ON SECTION BANARAS - VARANASI JN.
 ii. LOC & BLOCK INSTT. WITH AXLE COUNTER FOR DOUBLE LINE ON SECTION BANARAS - HARDATPUR

NOT TO SCALE BASED ON RD No. DSTE/CON./BSB/2019(RD)/1 ALT--NILL