NORTH EASTERN RAILWAY

VARANASI DIVISION

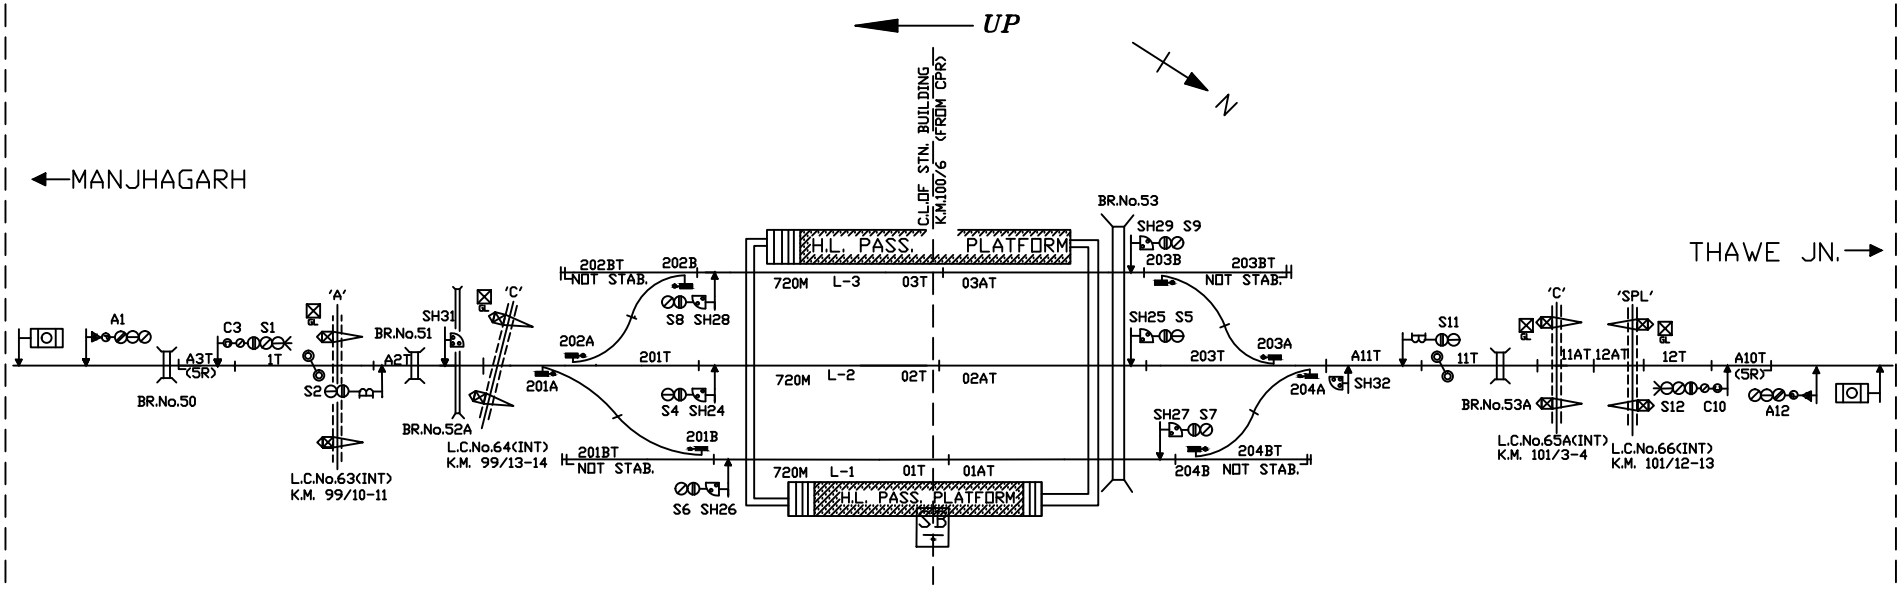


NOTE-
1. GAUGE - B.G.
2. CLASS - B
3. STANDARD OF INTERLOCKING - II®
4. BLOCK WORKING -
   i. S/L BPAC USING BLOCK PANEL WITH UFSBI ON SECTION GOPALGANJ - MANJHAGARH
   ii S/L BPAC USING BLOCK PANEL WITH UFSBI ON SECTION GOPALGANJ - THAWE JN.

NOT TO SCALE BASED ON RD No. DSTE/C/HQ/2016(RD)/7 ALT-'D'

MINIATURE PLAN

# GOPALGANJ

(GOPG)