

NORTH EASTERN RAILWAY


VARANASI DIVISION

← UP



← RAMNATHPUR CLASS-'B'

HANDIA KHAS CLASS-'B' →

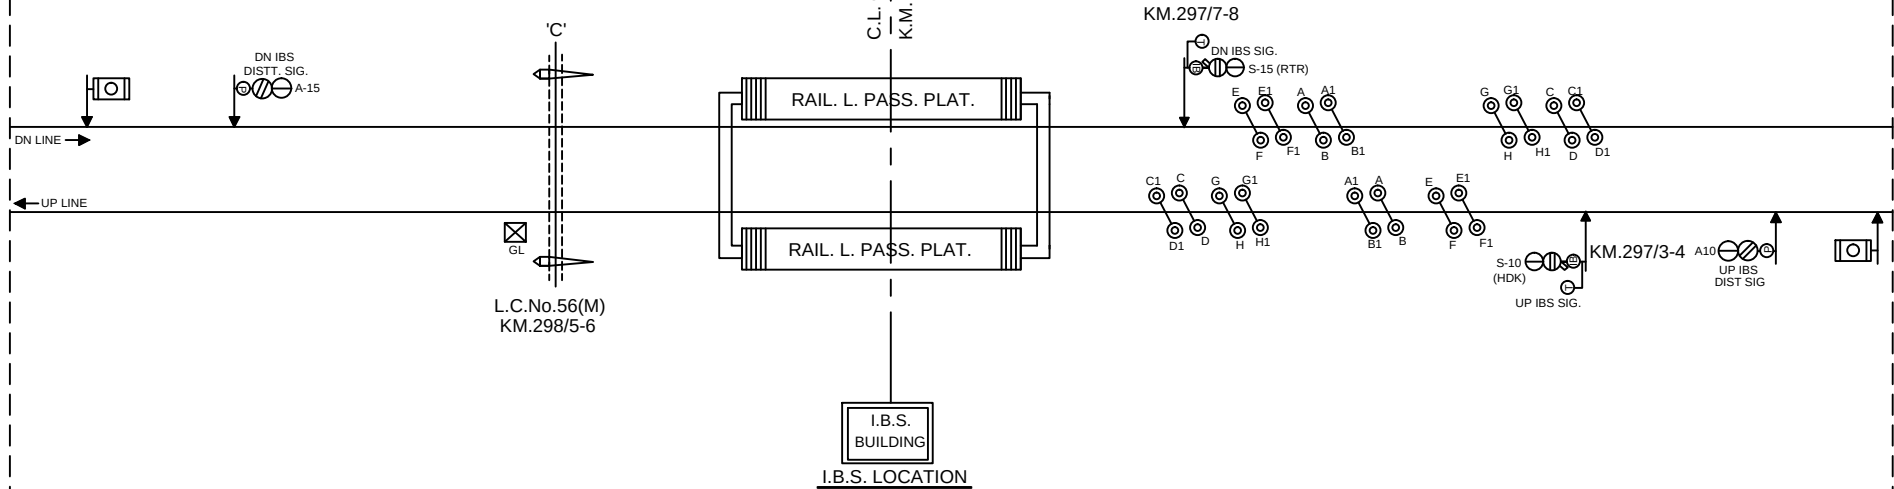

MINIATURE PLAN

SAIDABAD
(IBS)
(SDC)