


NORTH EASTERN RAILWAY

VARANASI DIVISION

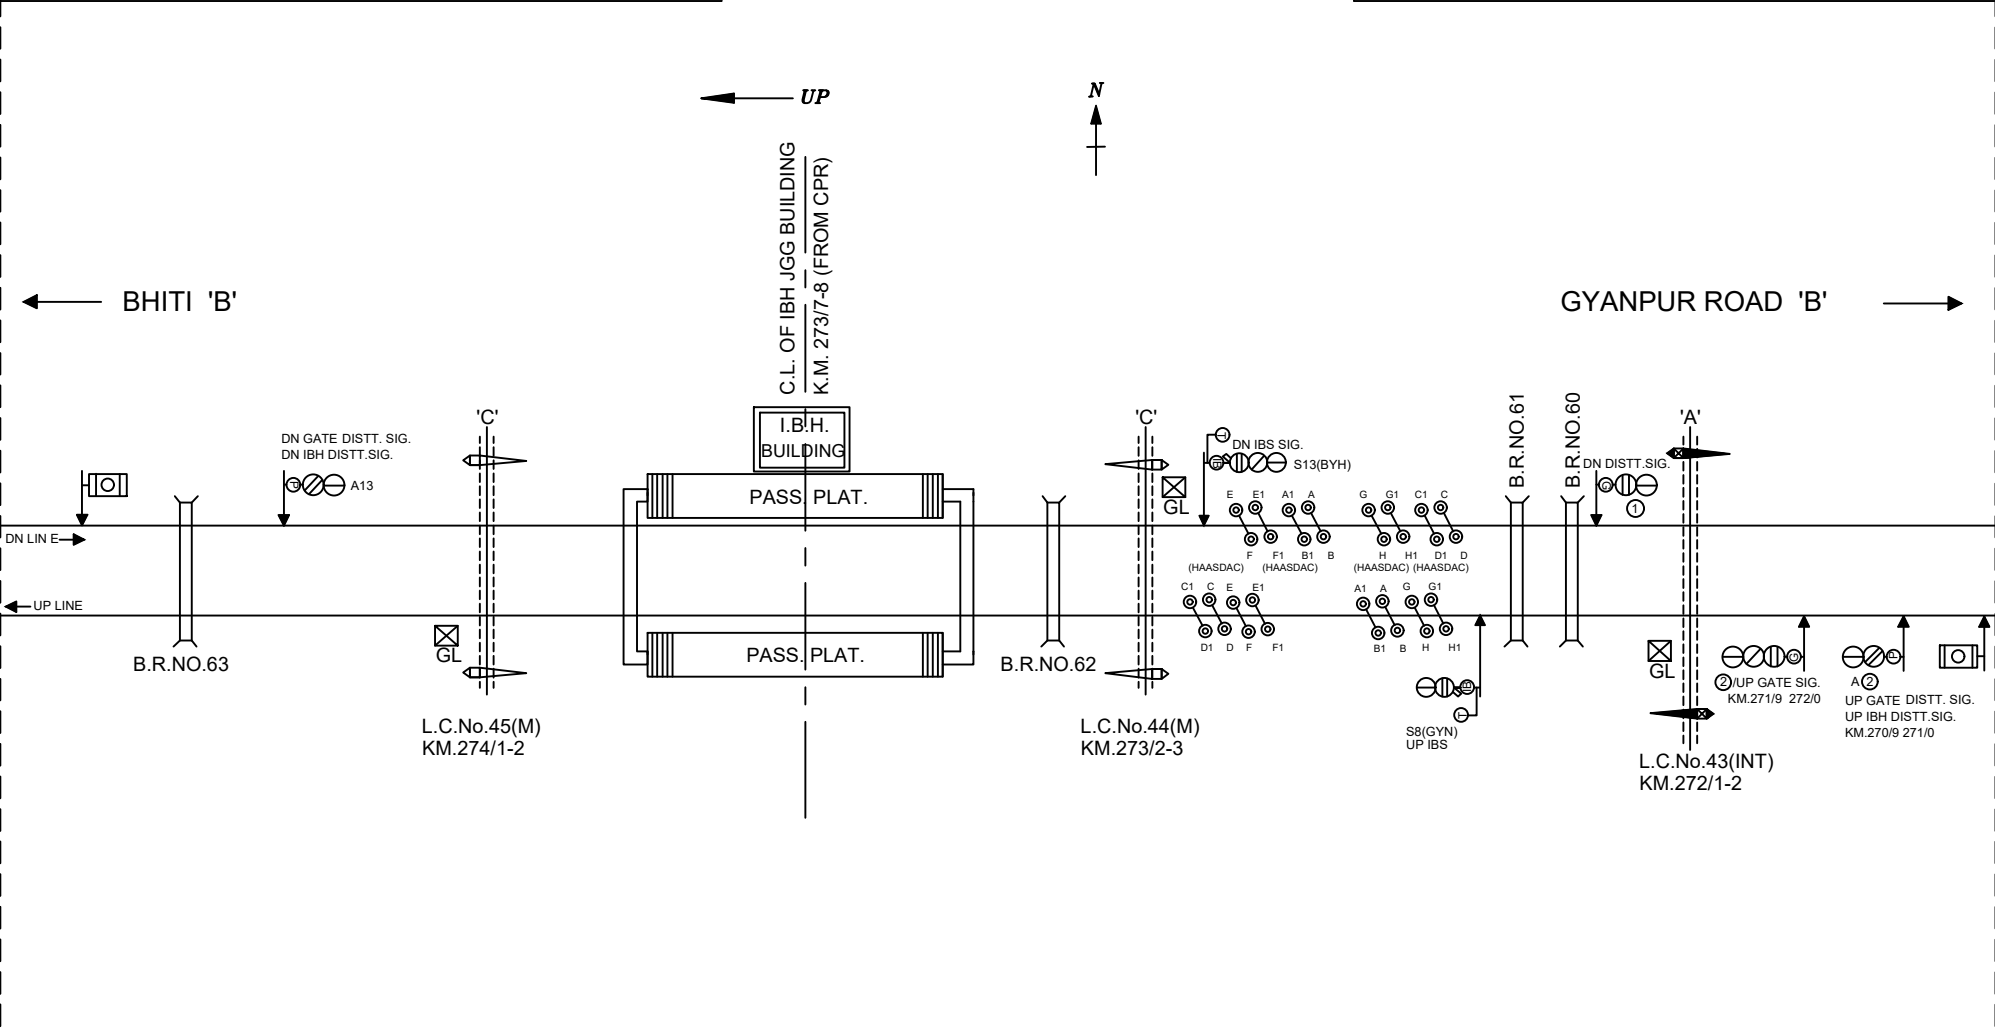

MINIATURE PLAN

JANGIGANJ (IBH)
(JGG)

NOT TO SCALE BASED ON R.D.No. Sr DSTE/BSB/BYH-GYN/RD/IBS/2021/125