


PRODUCED BY AN AUTODESK EDUCATIONAL PRODUCT

PRODUCED BY AN AUTODESK EDUCATIONAL PRODUCT

NORTH EASTERN RAILWAY

VARANASI DIVISION

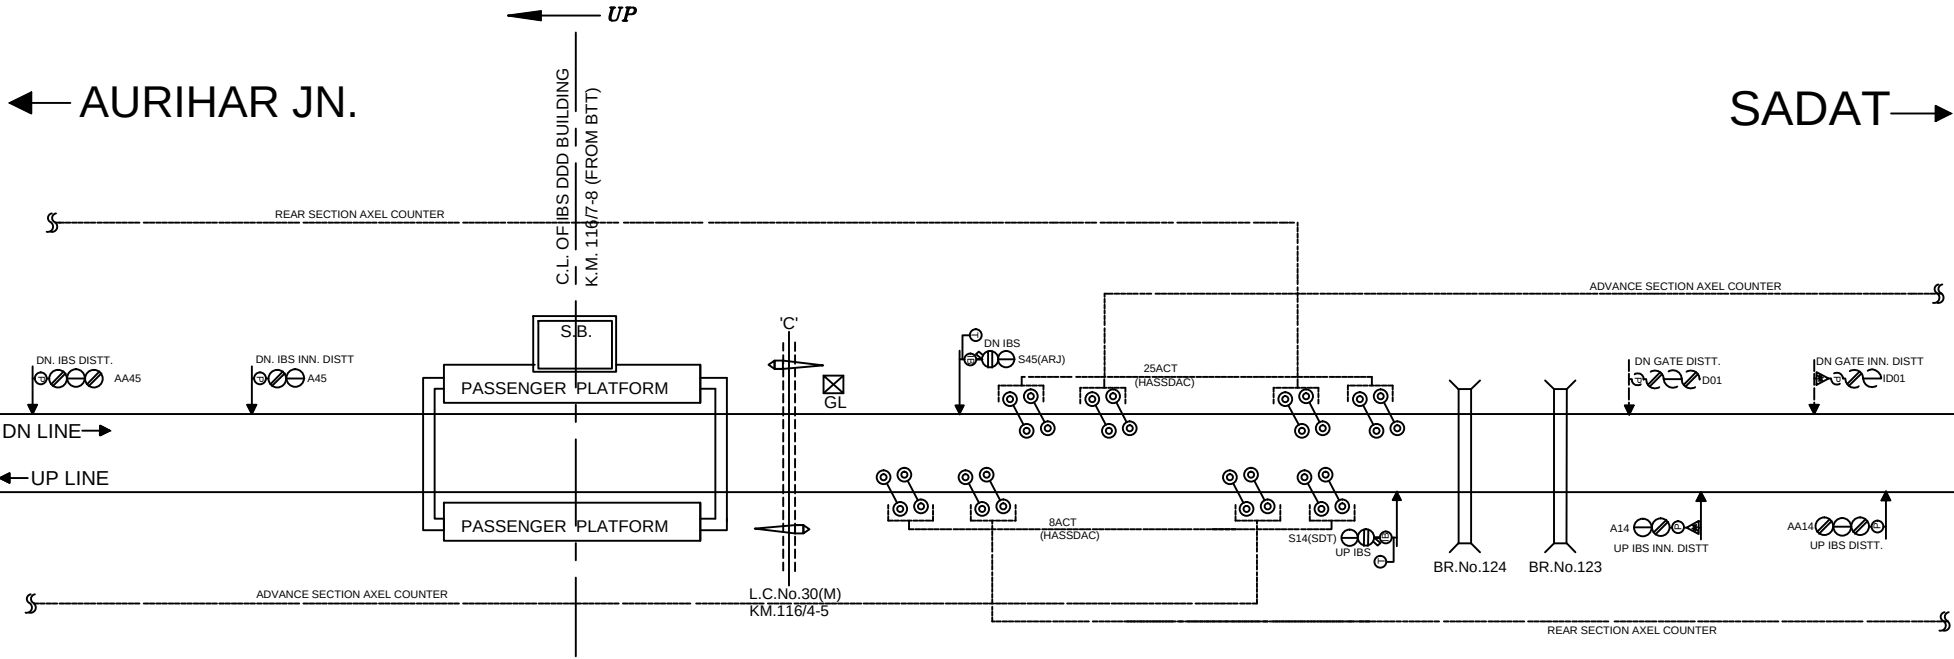

NOT TO SCALE BASED ON R.D.No. NER/BSB/SDT-ARJ/IBH/SWRD/2023/189 ALT- NILL

MINIATURE PLAN

MAHPUR (IBS)
(MHO)