


CABLE ROUTE PLAN FOR MARHAURA

CHNAPRA JN.

FOR SSDAC GGT

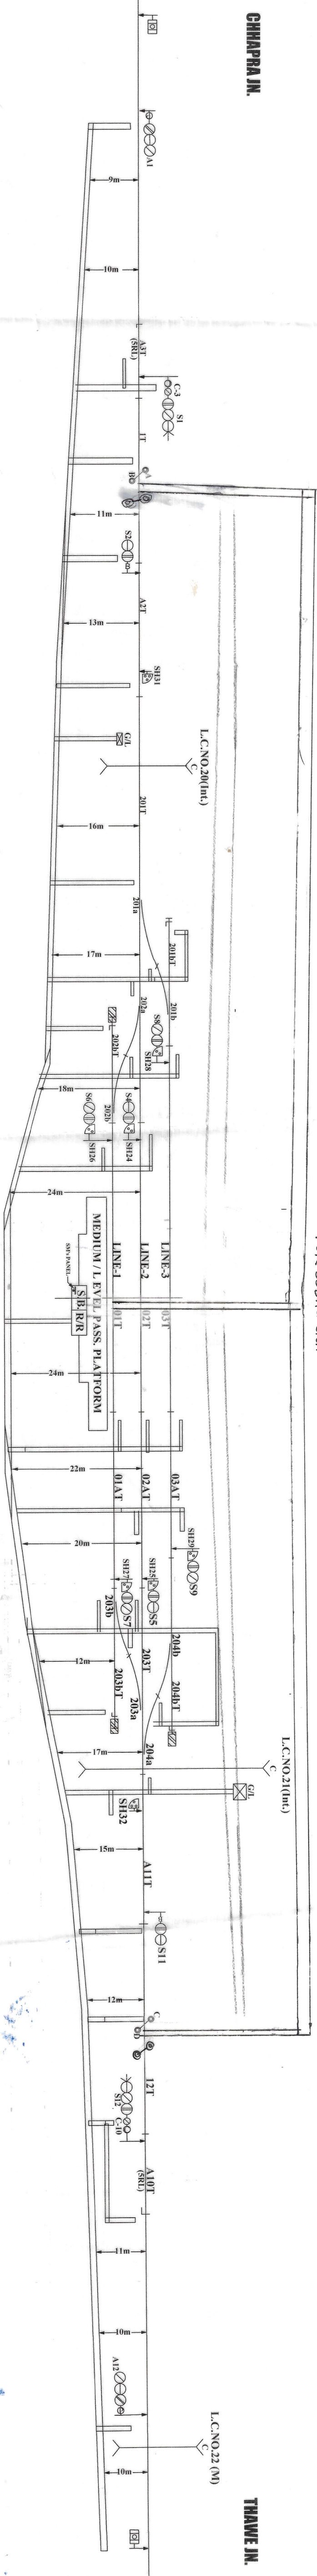

THAWE IN.

SSE/PWAY

AEN/CPR

Sr.DEN-II/BSB

SSÉ/SIG/ČPR

ASTE/CPR

DSTE/BSB

19/09/24