
BHATPAR RANI CABLE ROUTE PLAN

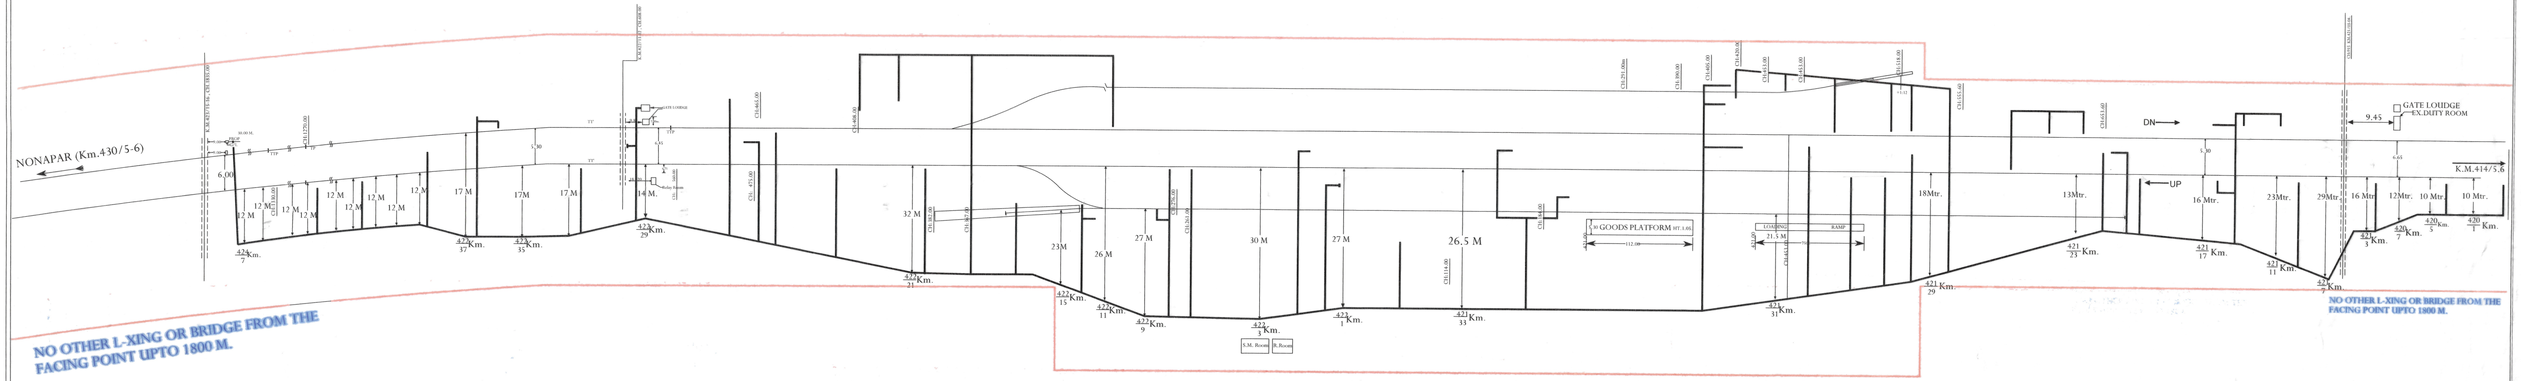

			CHECKED BY	APPROVED BY		CABLE ROUTE PLAN	Drawing No-
						BHATPAR RANI (BHTR)	CRP/NER/BSB/BHTR
SSE/P.WAY/BHTR	AEN/SV	Sr.DEN-I/BSB	SSE/Sig/SV	DSTE/CTC/GKP	Sr.DSTE/II/BSB	DIV.-VANARASI	