


CABLE ROUTE PLAN FOR BANKATA STN

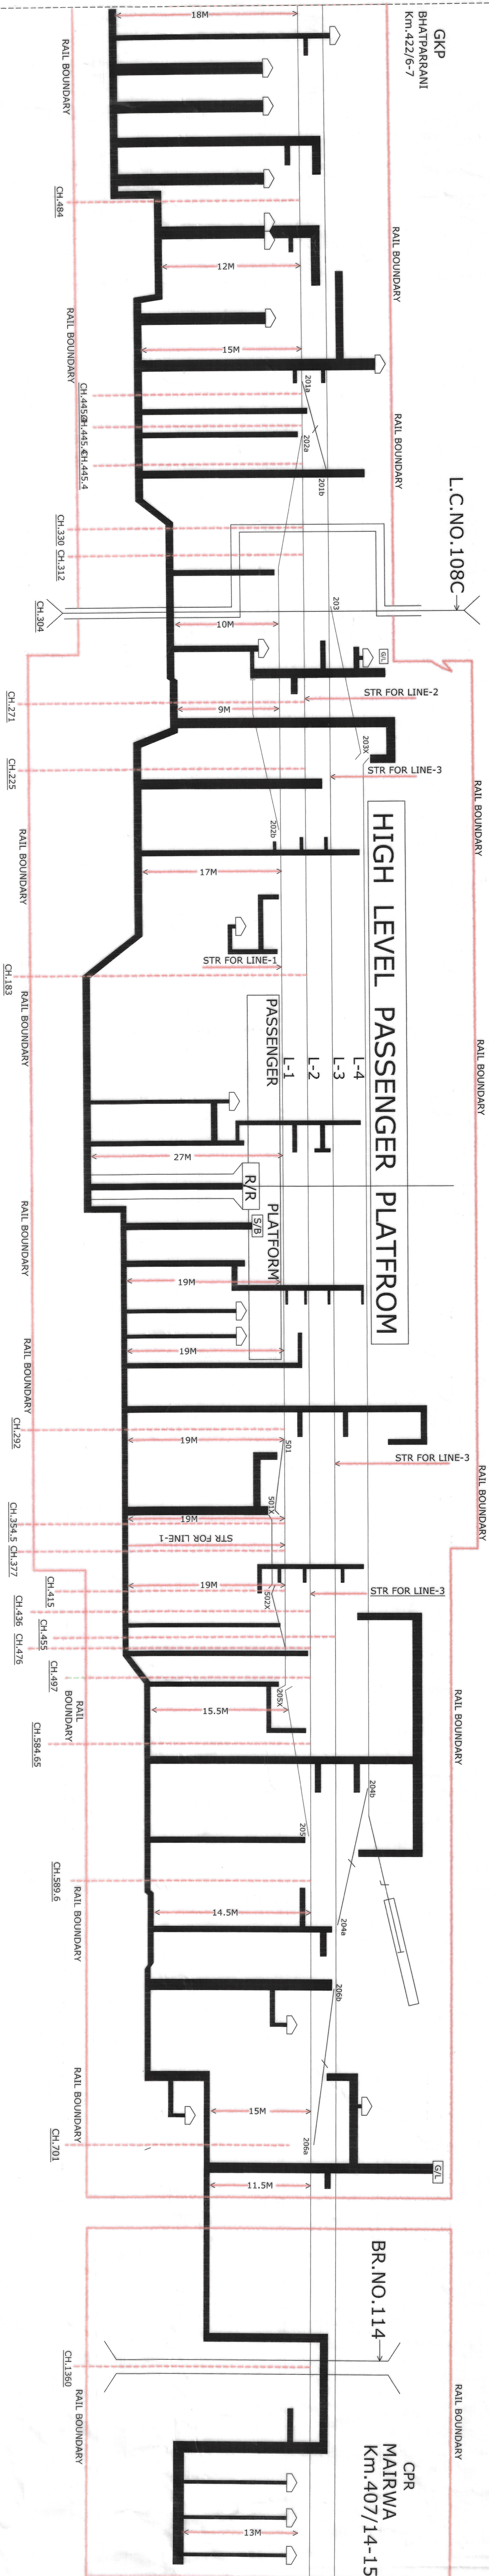

NOTE

Rail Boundary:-

Cable Route:-

Rail:-

		CHECKED BY	APPROVED BY	CABLE ROUTE	Drawing No.
SSE/pmwj/jahrr	AEN /SV	Sr.DEN-I/BSB SSE/SIG/SV	DSTE/CTC/GKP Sr. DSTE/II/BSB	BANAKATA (BTk)	CRP.NER.BSB.BKT.OO
				Div-VANARASI	Date:-

BASED ON SIP DRG NO. NER/BSB/BTK/SIP/2007/VER.ZERO/29