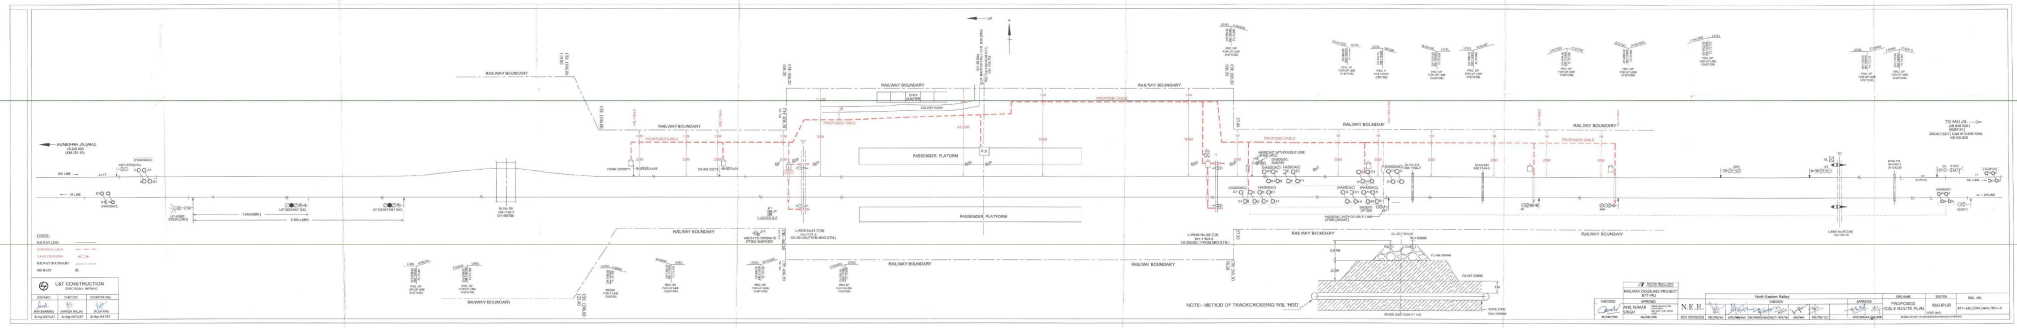
RAILWAY BOUNDARY
PASSENGER PLATFORM
PASSENGER PLATFORM
NOTE:- METHOD OF TRACKCROSSING WILL MOST
L&T CONSTRUCTION
RAILWAY DOUBLING PROJECT
BTT-PKJ
N.E.R.
North Eastern Railway
PROPOSED
CABLE ROUTE PLAN
RAIPUR