


6 QUAD & OFC CABLE ROUTE PLAN
OF
GDK-MIR-CLJ SECTION

NORTH EASTERN RAILWAY
(LUCKNOW DIVISION)

SUBMITTED BY:

M/s. BAJRANG ENTERPRISES

ROUTE DIAGRAM OF OFC & QUAD CABLE

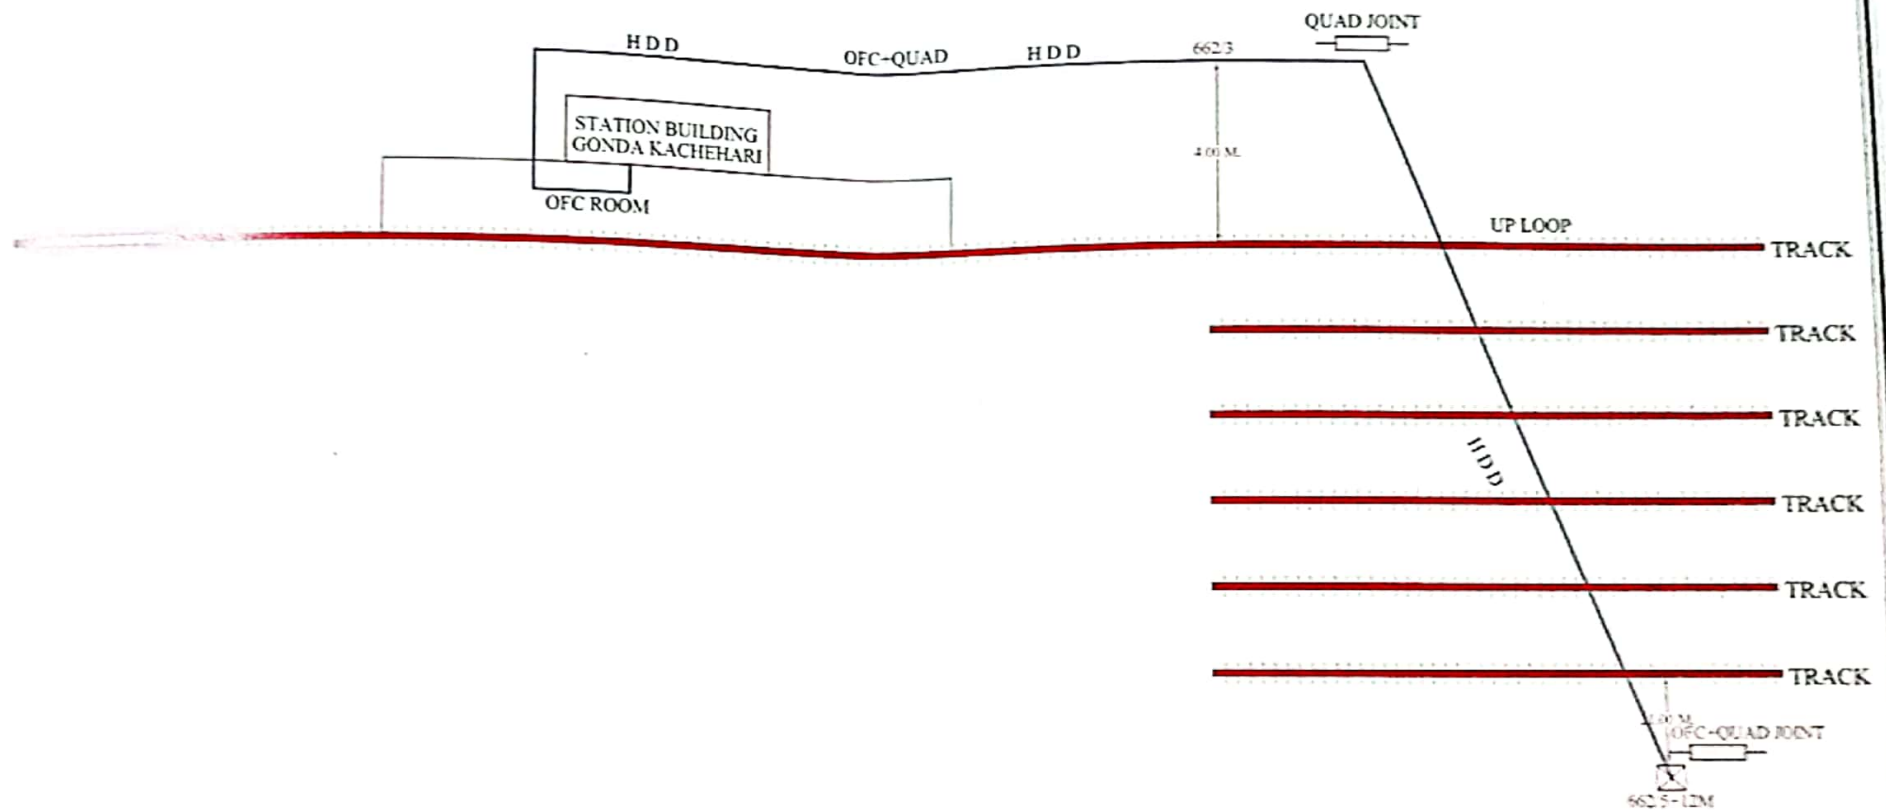

CUSTOMER NAME:	N.E. RAILWAY		
PREPARED BY:	M/s. BAJRANG ENTERPRISES		
SECTION:	GDK - MIR - CLJ		
E POST	☒	OFC-QUAD	☐
OFC SPLICE	☒	RLY TRACK	☒
L C GATE	☐	QUAD JOINT	☐
CULVERT	☐	PAGE NO	01



CONTRACTOR

SSE/TELECON/LJN

DSTE/CON/LJN

DY.CSTE/CON/LJN

ROUTE DIAGRAM OF OFC & QUAD CABLE

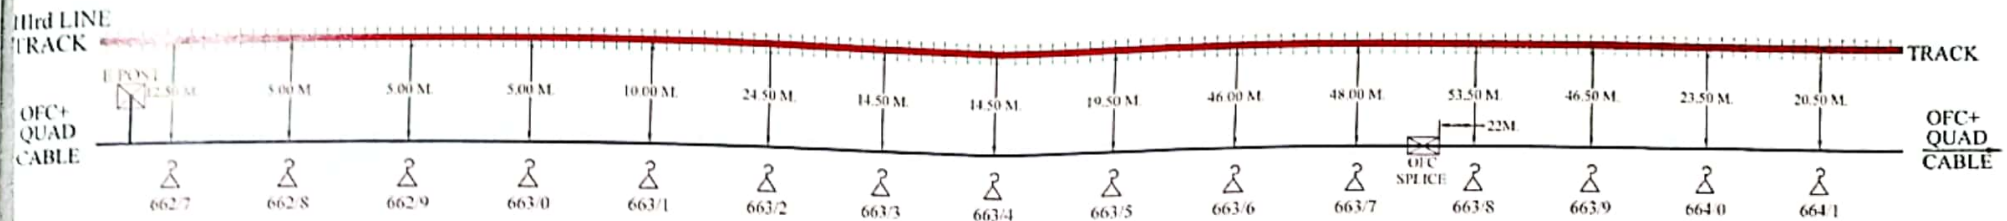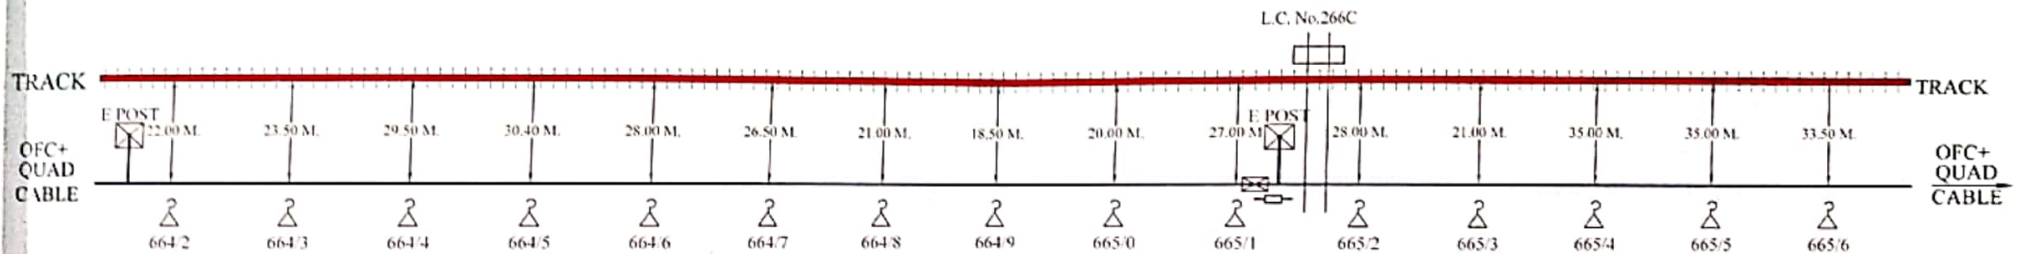

CUSTOMER NAME:	N.E. RAILWAY		
PREPARED BY:	M/s. BAJRANG ENTERPRISES		
SECTION:	GDK - MIR - CLJ		
E POST	☒	OFC+QUAD	
OFC SPLICE	☒	RLY TRACK	
L C GATE	☒	QUAD JOINT	
CULVERT	☐	PAGE NO	02



CONTRACTOR

SSE/TELE/CON/LJN

DSTE/CON/LJN

DY.CSTE/CON/LJN

ROUTE DIAGRAM OF OFC & QUAD CABLE

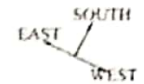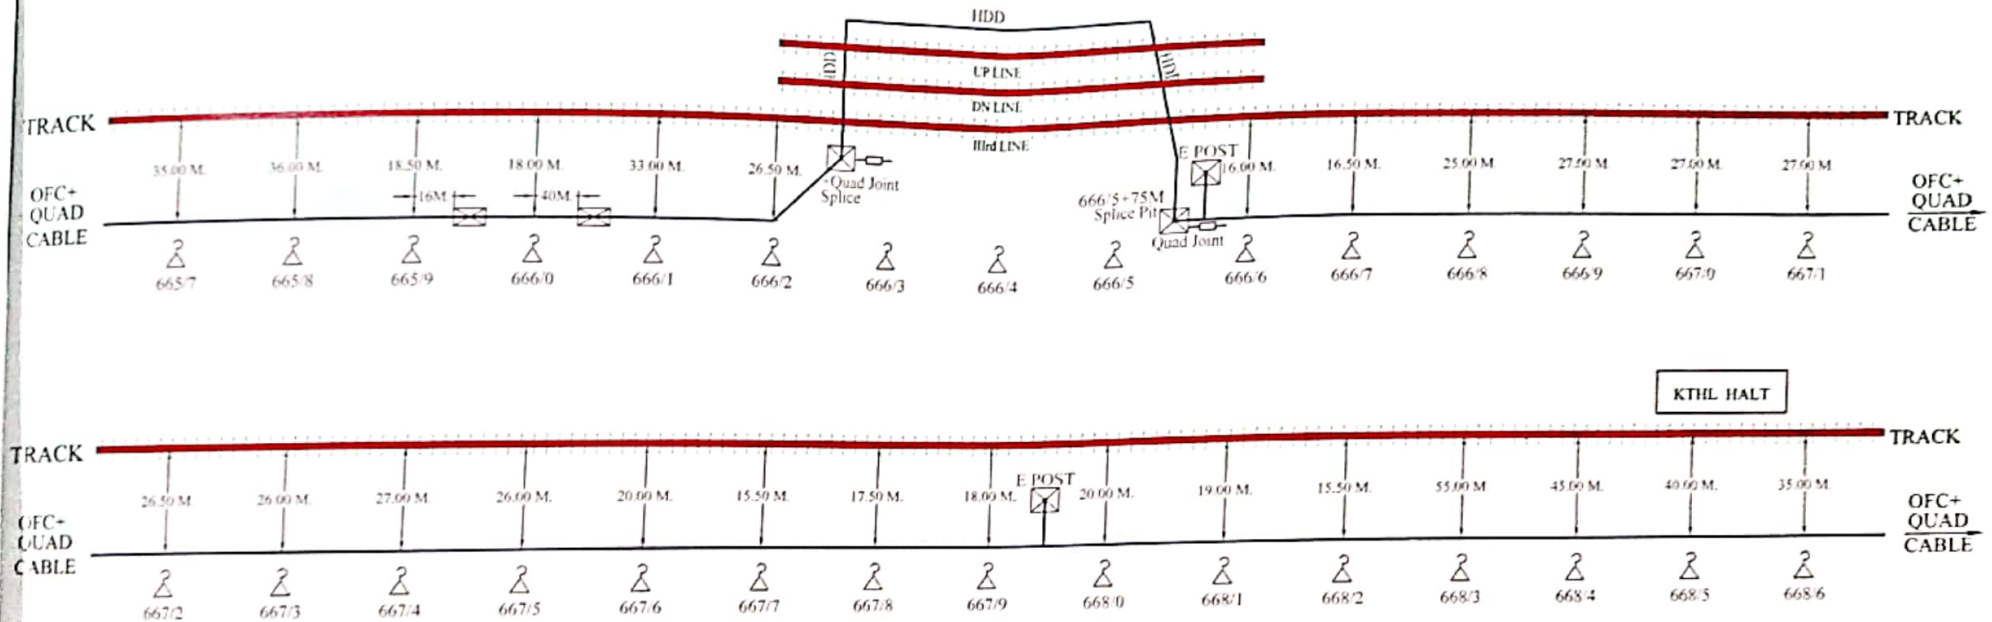

CUSTOMER NAME:	N.E. RAILWAY		
PREPARED BY:	M/s. BAJRANG ENTERPRISES		
SECTION:	GDK - MIR - CLJ		
E POST	☒	OFC-QUAD	
OFC SPLICE	☒	RLY TRACK	
L C GATE	☒	QUAD JOINT	
CULVERT		PAGE NO	03


24th 3/10/21
CONTRACTOR

Abhishek
SSE/TELE/CON/LJN

Manoj
DSTE/CON/LJN

Manoj
DY.CSTE/CON/LJN


ROUTE DIAGRAM OF OFC & QUAD CABLE

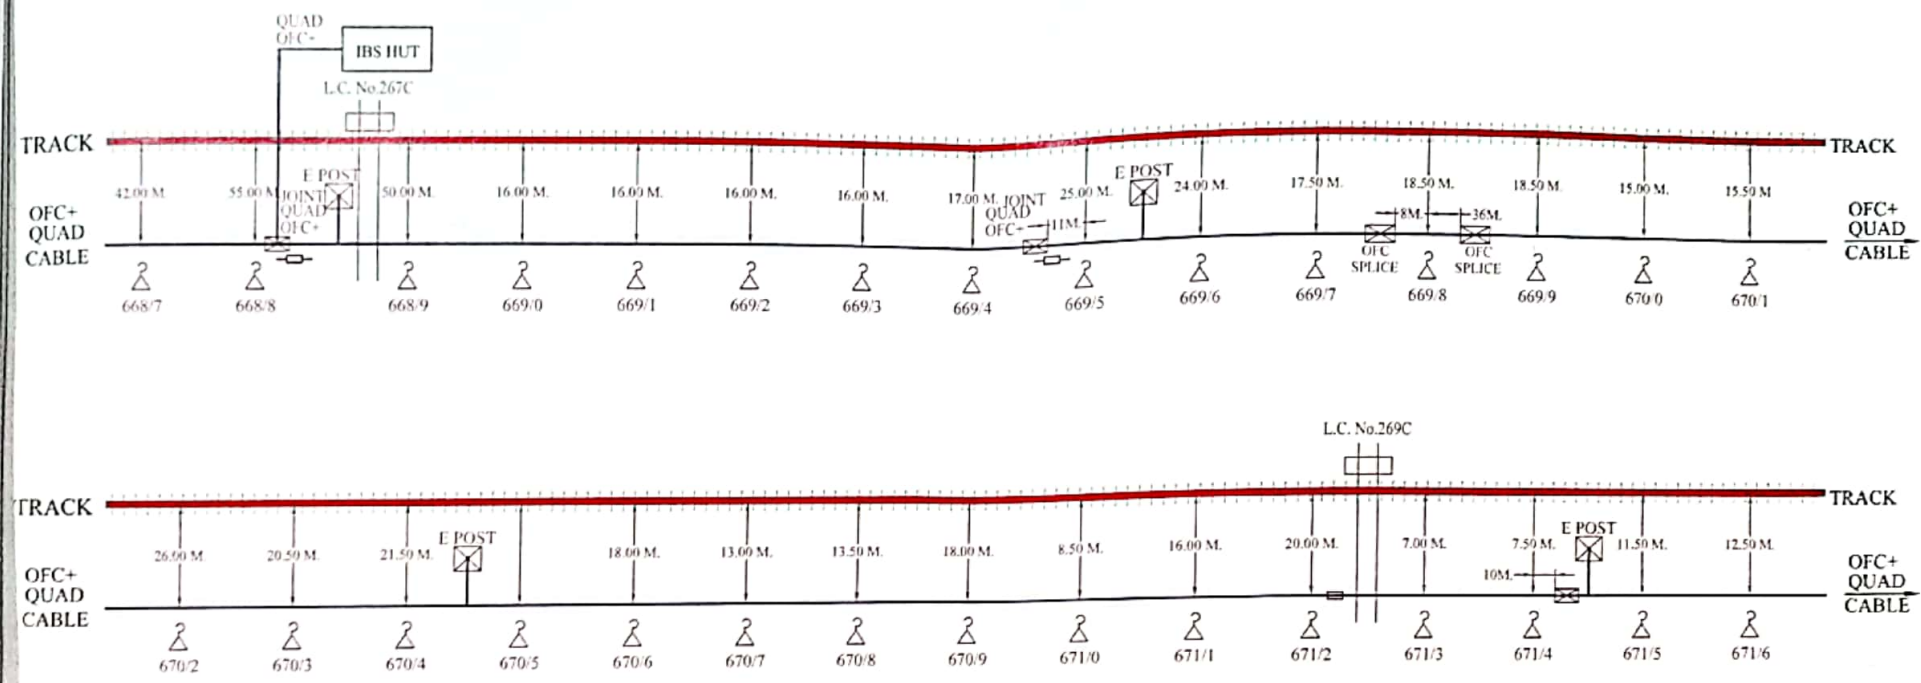

CUSTOMER NAME:	N.E. RAILWAY		
PREPARED BY:	M/s. BAJRANG ENTERPRISES		
SECTION:	GDK - MIR - CLJ		
E POST		OFC+QUAD	
OFC SPLICE		RLY TRACK	
L C GATE		QUAD JOINT	
CULVERT		PAGE NO	04

CONTRACTOR
 SSE/TELE/CON/LIN
 DSTE/CON/LIN
 DY.CSTE/CON/LIN

ROUTE DIAGRAM OF OFC & QUAD CABLE

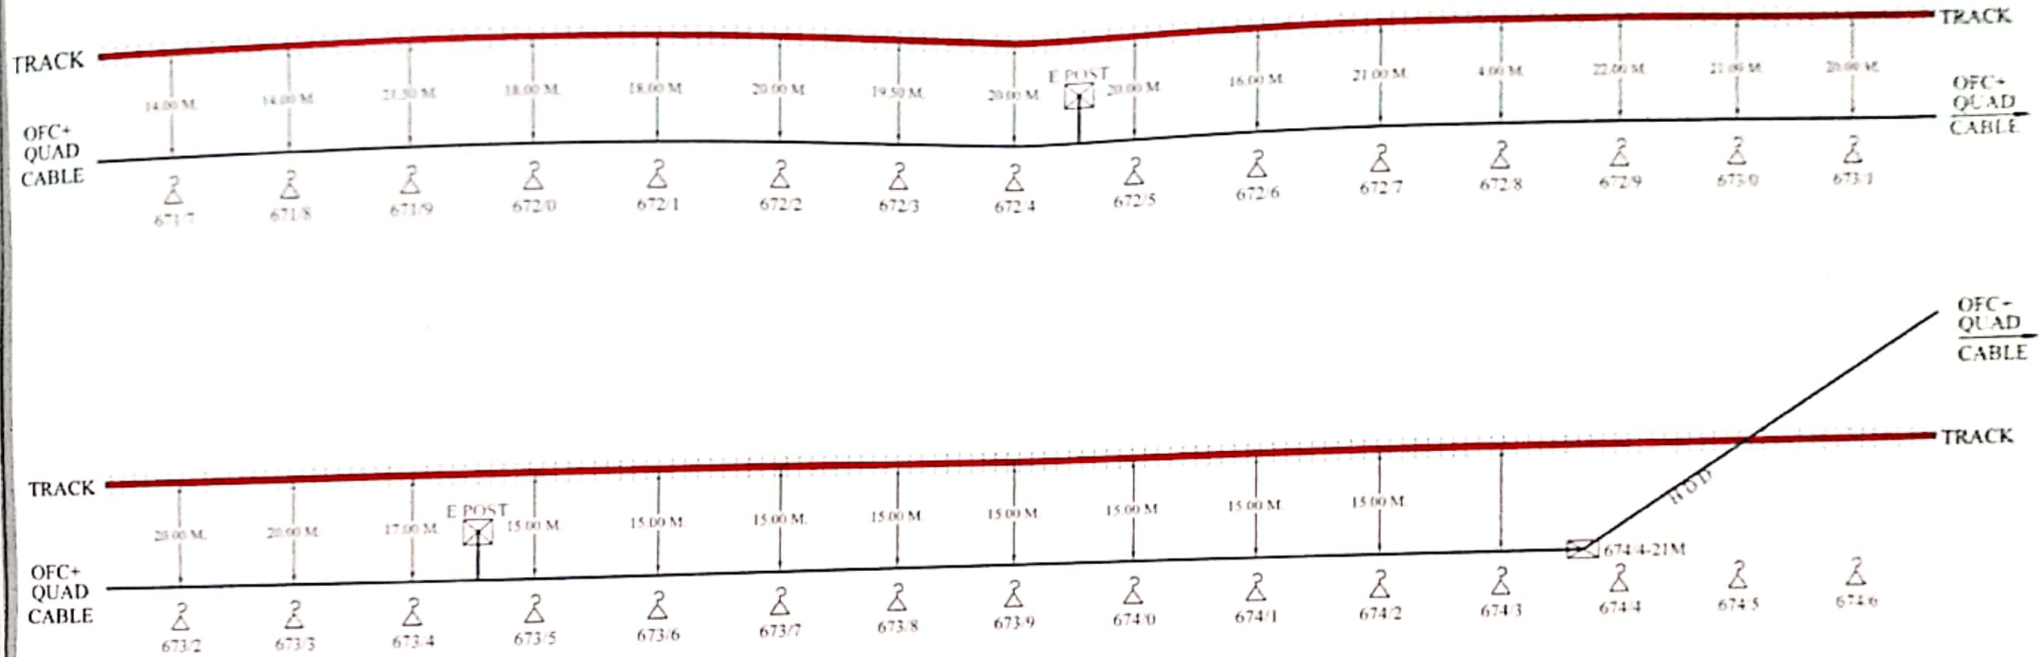


CUSTOMER NAME:	N.E. RAILWAY		
PREPARED BY:	M/s. BAJRANG ENTERPRISES		
SECTION:	GDK - MIR - CLJ		
E POST	☒	OFC+QUAD	
OFC SPLICE	☒	RLY TRACK	
L C GATE	☒	QUAD JOINT	
CULVERT	☐	PAGE NO	05

CONTRACTOR

SSE/TELE/CON/LJN



DSTE/CON/LJN

DY.CSTE/CON/LJN

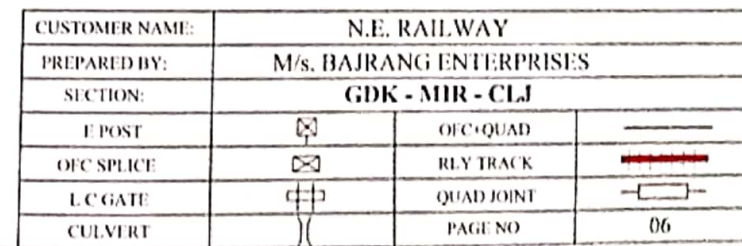

DY.CSTE/CON/LJN

ROUTE DIAGRAM OF OFC & QUAD CABLE

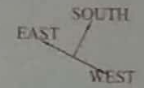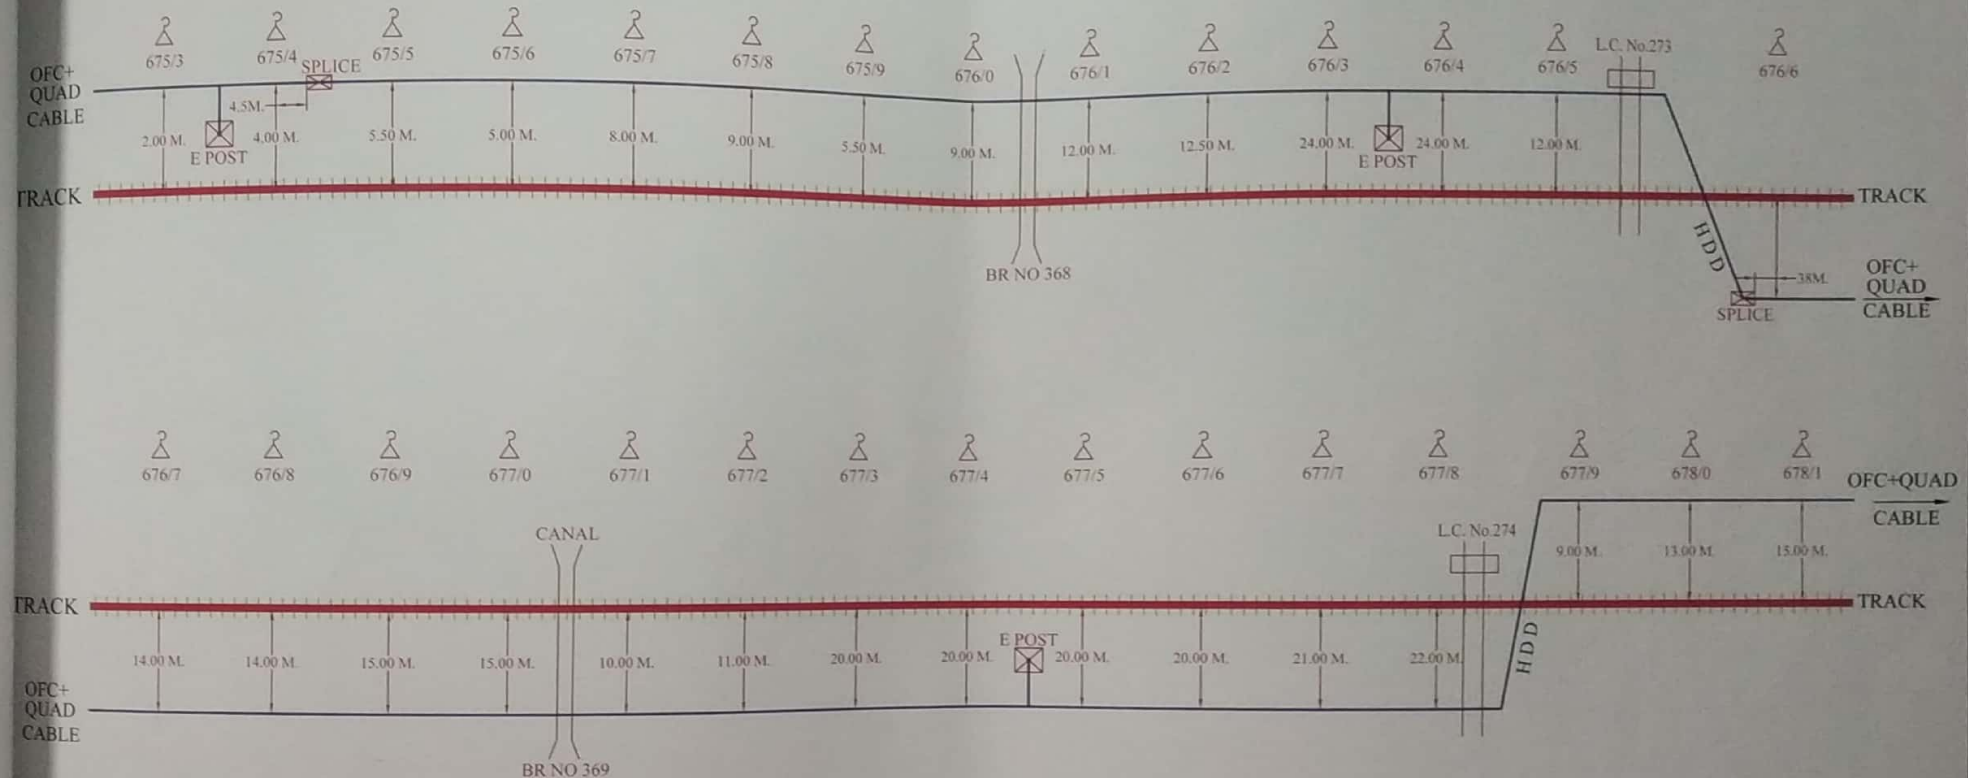

CUSTOMER NAME:	N.E. RAILWAY		
PREPARED BY:	M/s. BAJRANG ENTERPRISES		
SECTION:	GDK - MIR - CLJ		
E POST	☒	OFC+QUAD	☐
OFC SPLICE	☒	RLY TRACK	☒
L C GATE	☐	QUAD JOINT	☐
CULVERT	☐	PAGE NO	07




CONTRACTOR

SSE/TELE/CON/LJN

DSTE/CON/LJN

DY.CSTE/CON/LJN

ROUTE DIAGRAM OF OFC & QUAD CABLE

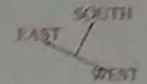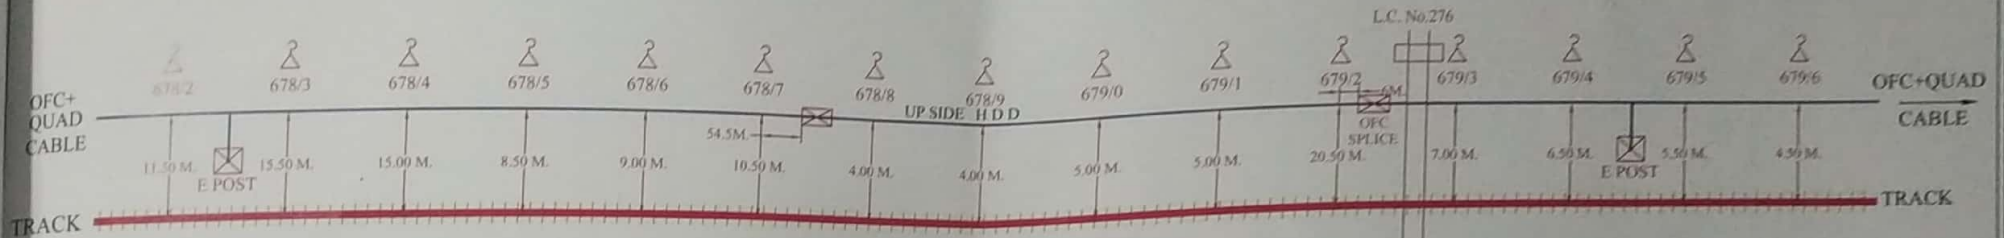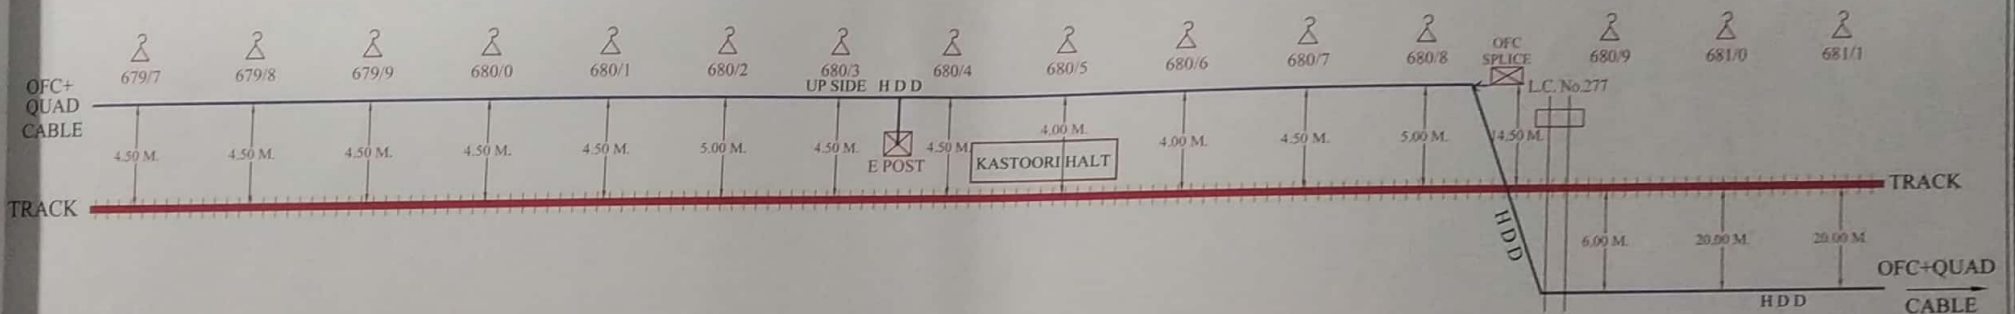

CUSTOMER NAME:	N.E. RAILWAY		
PREPARED BY:	M/s. BAJRANG ENTERPRISES		
SECTION:	GDK - MIR - CLJ		
E POST		OFC+QUAD	
OFC SPLICER		RLY TRACK	
L C GATE		QUAD JOINT	
CULVERT		PAGE NO	08



CONTRACTOR

SSE/TELE/CON/LJN

DSTE/CON/LJN

DY.CSTE/CON/LJN

ROUTE DIAGRAM OF OFC & QUAD CABLE

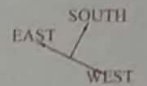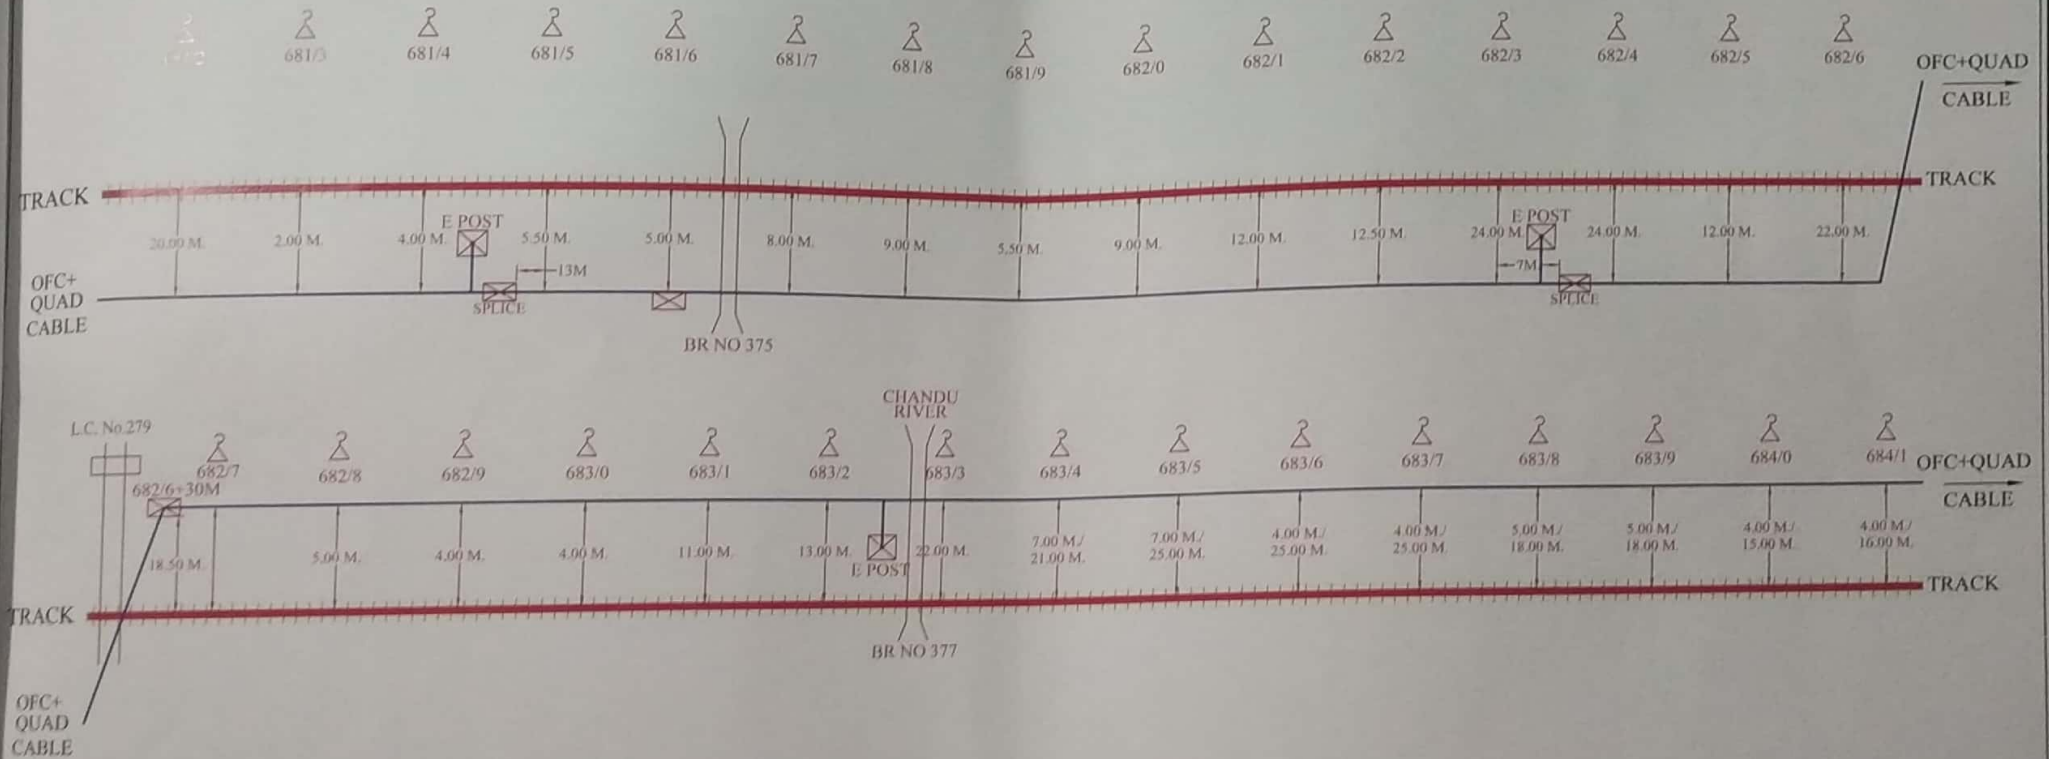

CUSTOMER NAME:	N.E. RAILWAY		
PREPARED BY:	M/s. BAJRANG ENTERPRISES		
SECTION:	GDK - MIR - CLJ		
E POST		OFC+QUAD	
OFC SPLICE		RLY TRACK	
L.C GATE		QUAD JOINT	
CULVERT		PAGE NO	09




CONTRACTOR

SSE/TELE/CON/LJN

DSTE/CON/LJN

DY.CSTE/CON/LJN

ROUTE DIAGRAM OF OFC & QUAD CABLE

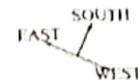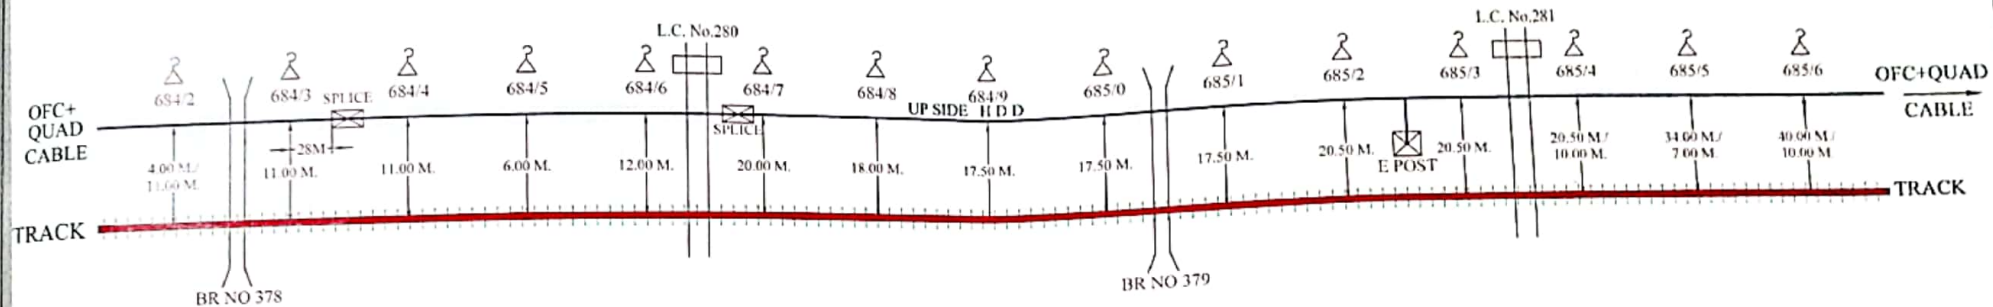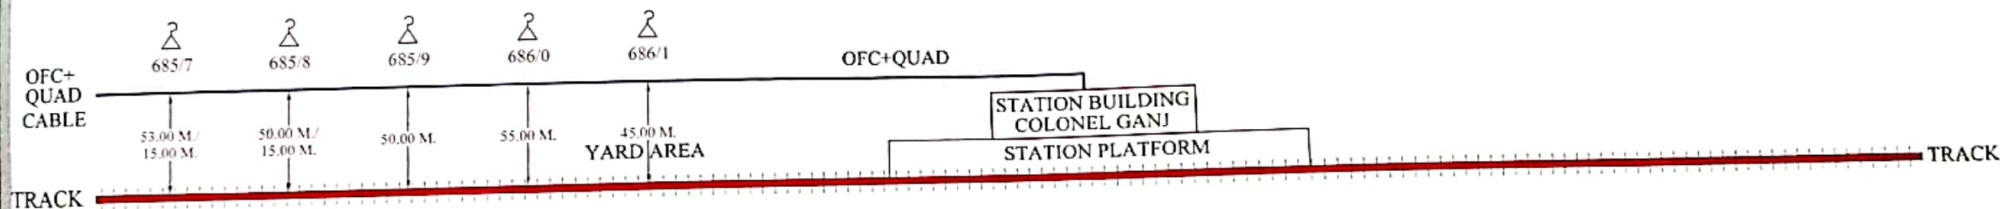

CONTRACTOR

SSE/TELE/CON/LJN

DSTE/CON/LJN

DY.CSTE/CON/LJN

CUSTOMER NAME:	N.E. RAILWAY		
PREPARED BY:	M/s. BAJRANG ENTERPRISES		
SECTION:	GDK - MIR - CLJ		
E POST	☒	OFC+QUAD	☐
OFC SPLICE	☒	RLY TRACK	☒
L C GATE	☒	QUAD JOINT	☒
CULVERT	☐	PAGE NO	10