


CABLE ROUTE PLAN OF BRAHMVART STATION

SUITABLE FOR 25KV AC TRACTION

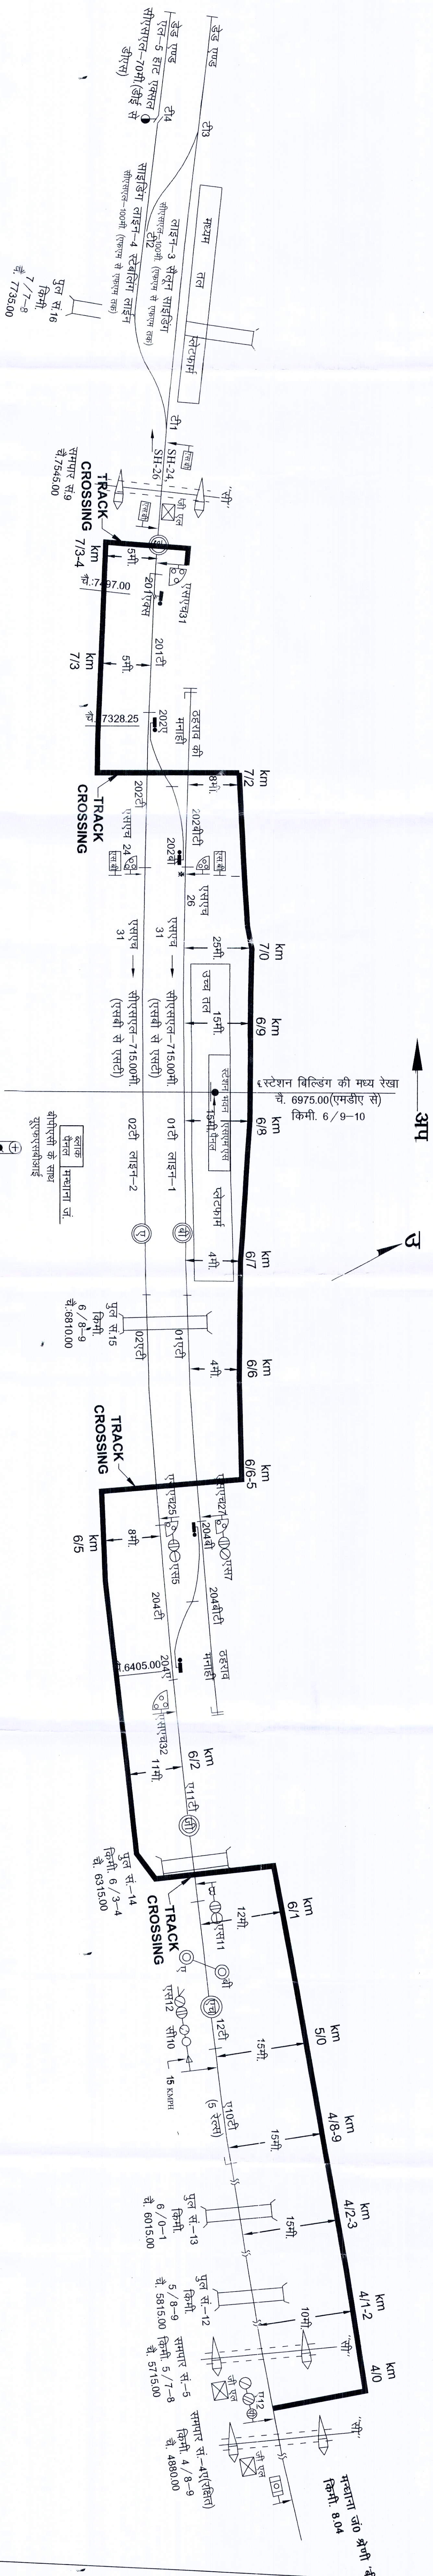

PREPARED BY:-
M/S VIJAY PRAKASH TRIPATHI
AZAD NAGAR, RUSTAMPUR,
GORAKHPUR

DRAWING No.	M: 08 S.S.E./STG./CON./JUN.	
	A.S.T.E./CON./JUN.	
APPROVED BY D.S.T.E./CON./JUN.	02 02	
	03 03	
BRAHMAVART (BRT) Cable Route Plan		
Dy. C.S.T.E./CON./JUN. 2020 (CR) DATED-31.08.20		