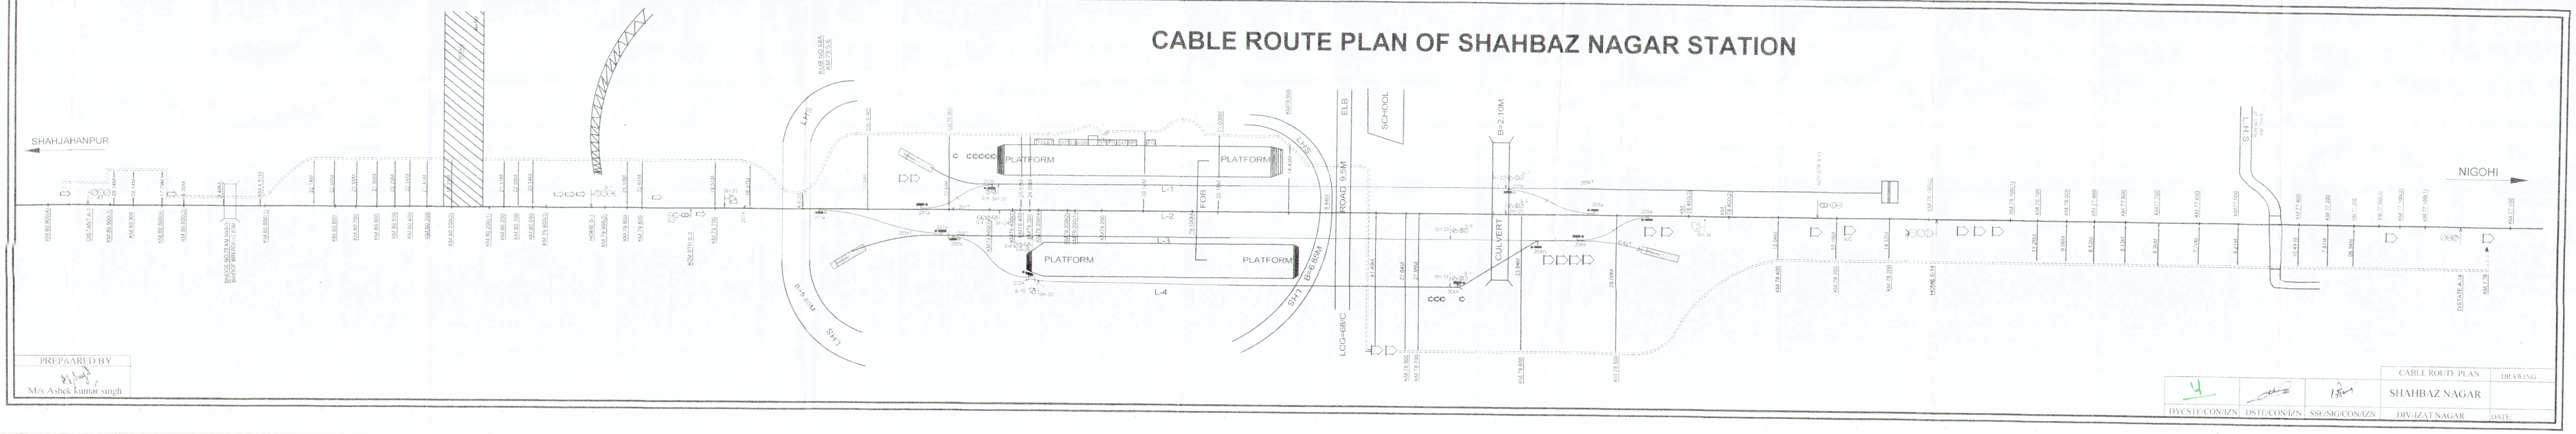CABLE ROUTE PLAN OF SHAHBAZ NAGAR STATION