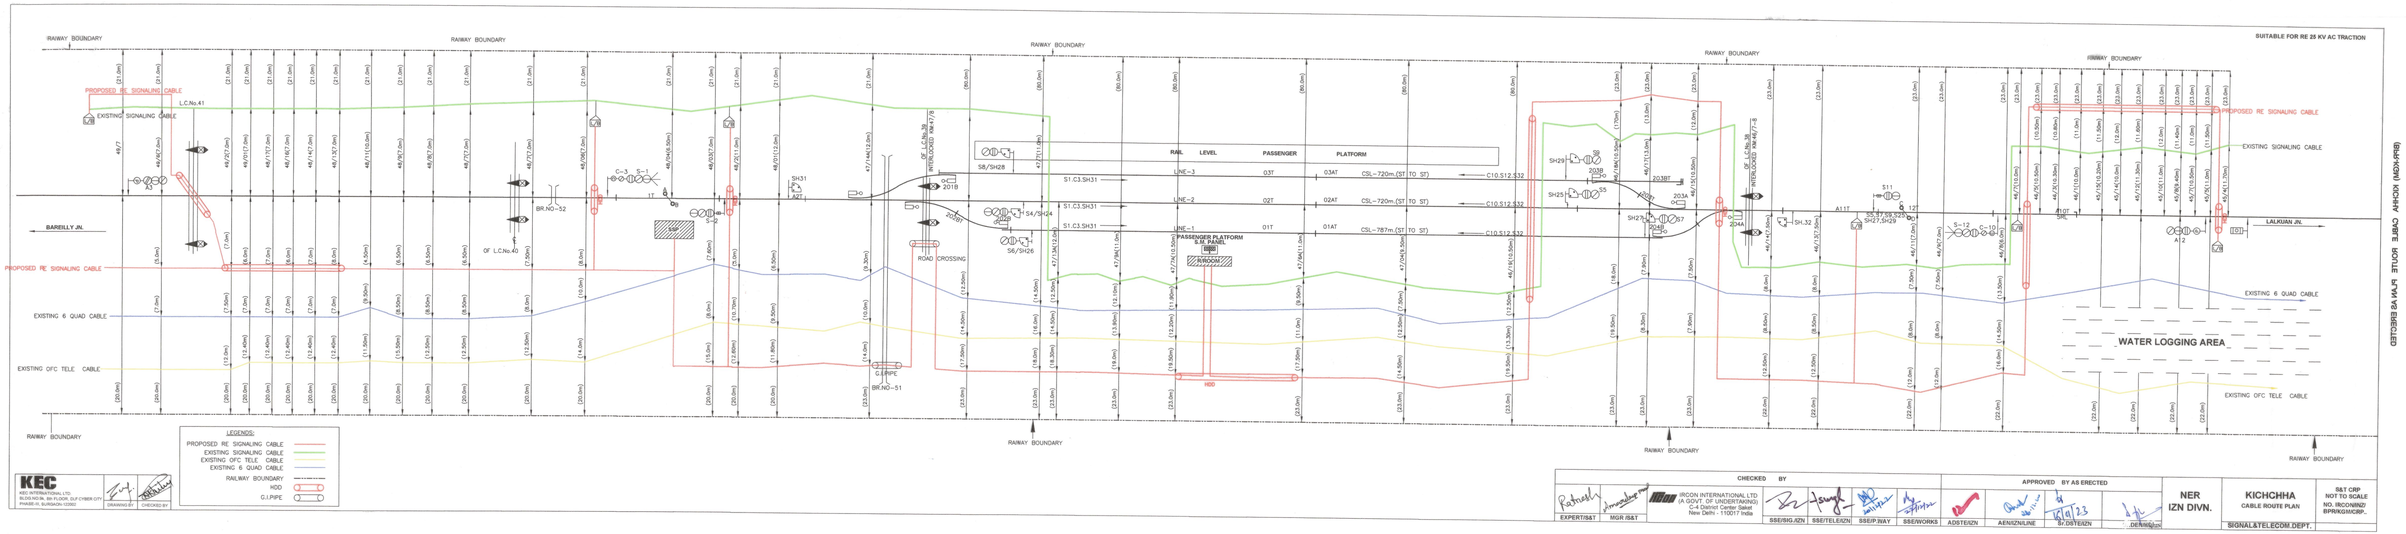

KEC
KEC INTERNATIONAL LTD.
BLDG NO.94, 5th FLOOR, DLF CYBER CITY,
PHASE-III, GURGAON-122002

DRAWING BY: [signature] CHECKED BY: [signature]

CHECKED BY					APPROVED BY AS ERECTED				
EXPERT/S&T	MGR IS&T	IRCON INTERNATIONAL LTD (A GOVT. OF UNDERTAKING) C-4 District Center Saket New Delhi - 110017 India	SSE/SIG./IZN	SSE/TELE/IZN	SSE/P.WAY	SSE/WORKS	ADSTE/IZN	AEN/IZN/LINE	Sr.DSTE/IZN	DEN/IZN

NER
IZN DIVN.

KICHCHHA
CABLE ROUTE PLAN
SIGNAL&TELECOM.DEPT.

B&T CRP
NOT TO SCALE
NO. IRCON/NZ/
BPR/NG/SIG/BP.