

— -- CABLE ROUTE .
Δ -- -- HECTOMETER POST


— -- CABLE ROUTE .
Δ -- -- HECTOMETER POST

— -- CABLE ROUTE .
Δ -- -- HECTOMETER POST

PREPARED BY					DRAWING No.
MS GSE, GORAKHPUR					DY/CTSE/CON/ SK2013/7334
SE SKRUBH		Sanjay Kumar		CABLE ROUTE PLAN	
SSE/CONDRG		\$SE(S/G)/CON/WGKP	ASTE/CONGKP	LIN - DIV	
SIGNATURE				NORTH EASTERN RAILWAY	Sheet No. 1

BRIDGE

BRIDGE

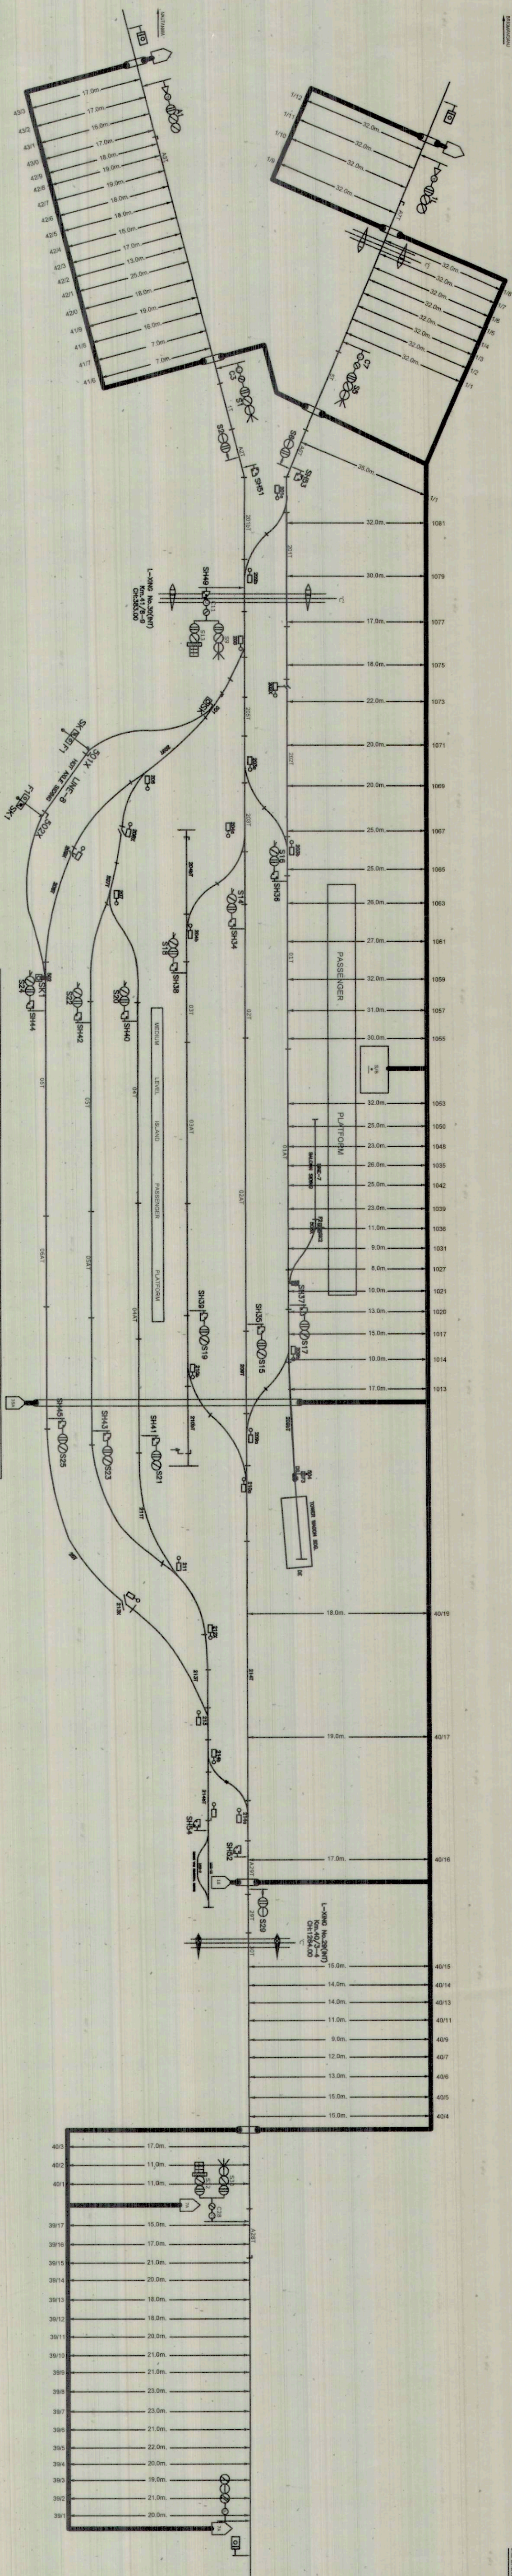

RAIL LEVEL GOODS PLATFORM

PREPARED BY	14/12/24	CABLE ROUTE	ANAND NAGAR
APPROVED BY		PLAN	
DATE	14/12/24		
SCALE	1:100		
PROJECT NO.	24/21/20/00		
SHEET NO.	1/1		