
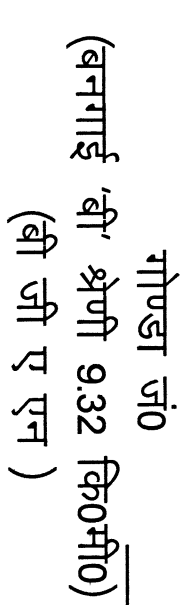


अप
लोविल

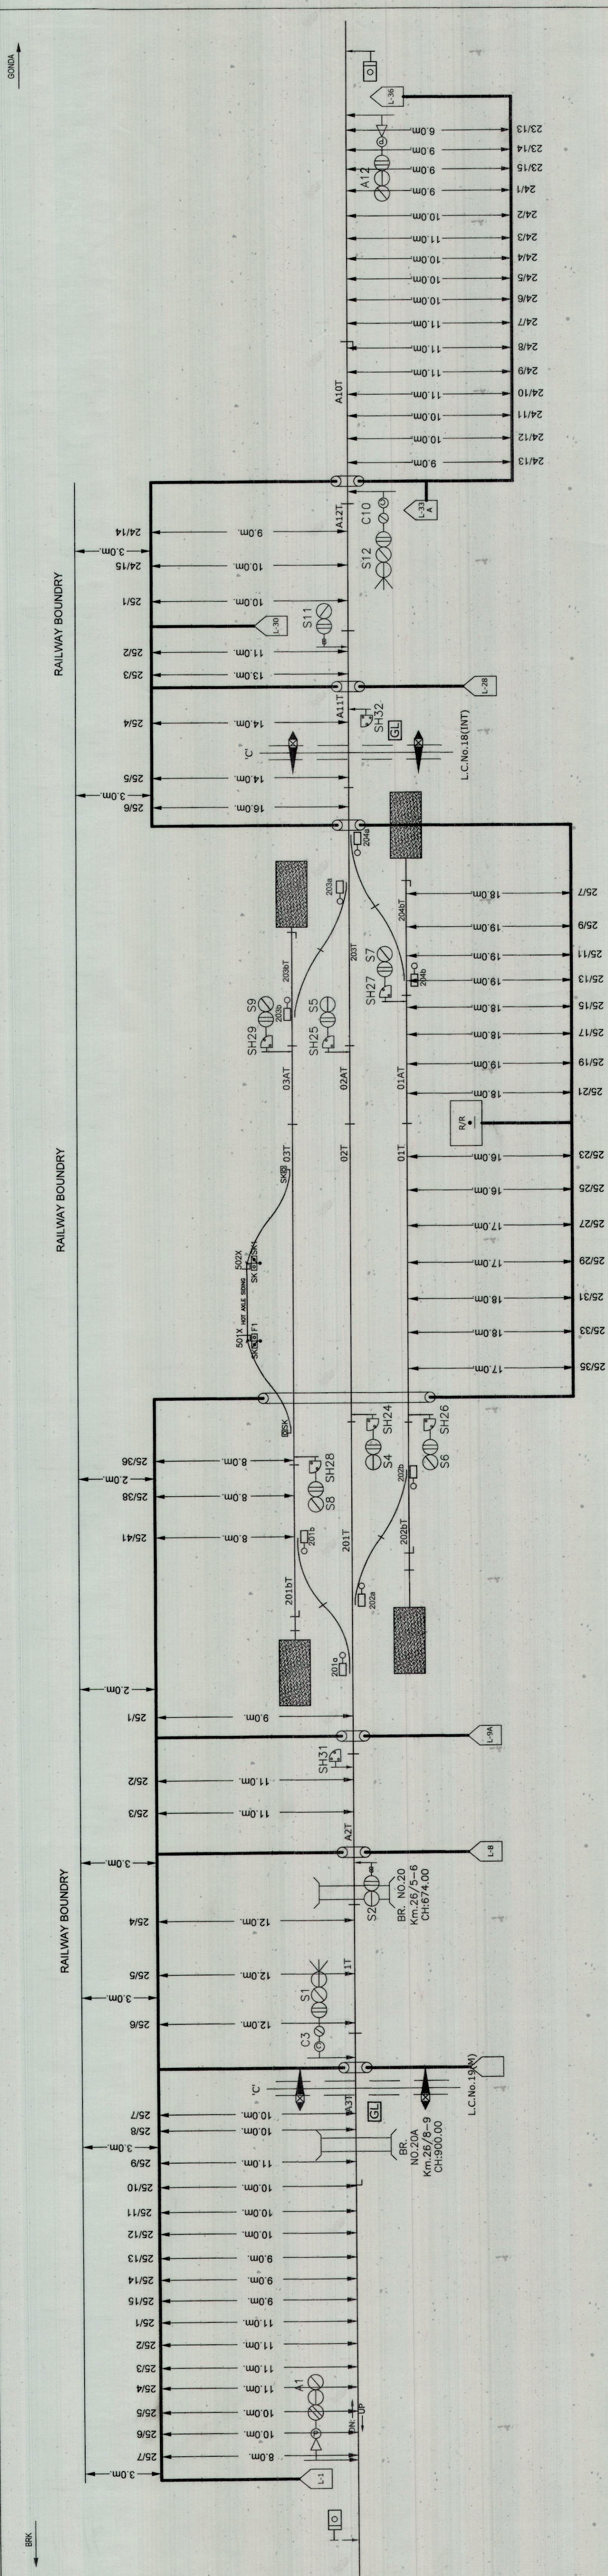

M/S ANUP KUMAR
DURGABARI ROAD, NEAR PAKKIBAG GATE
GRORAKHPUR.

Mail	and	APPROVED BY- for	BISHESH VARGANO (BEU)	DRAWING NO.
S.S.E./SIG./CON./J.N.	A.S.T.E./CON./J.N.	D.S.T.E./CON./J.N.	Cable Route Plan	By: C.S.T.E./CON./J.N. 07/2019 (SK)

[illegible]