


GONDA Jn.
bolirampur
Jharkhand halt

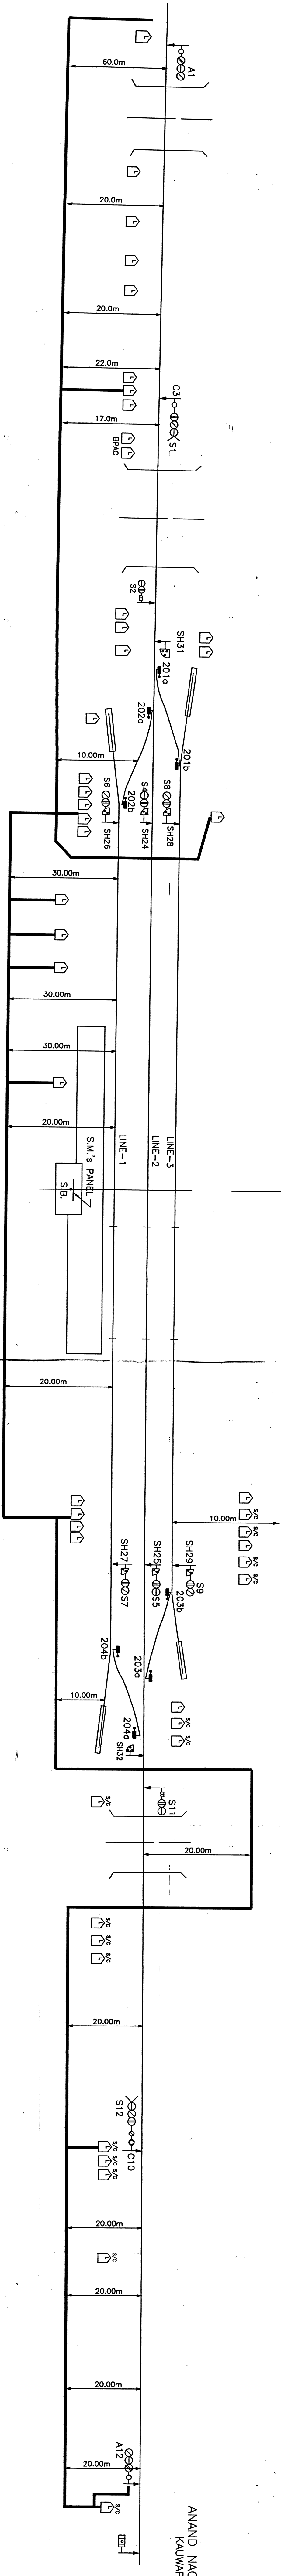

ANAND NAGAR JN.
KAUWAPUR


NOTE-

--- CABLE ROUTE
Δ --- HECTOMETER POST

PREPARED BY AAJAY SALES CORPORATION GONKAPUR		CABLE ROUTE PLAN		GAINJAHWA	
SSE(S/G)CONV W/SKP		ASTECONW/SKP		LIN - DIV	
SIGNATURE				NORTH EASTERN PAWAY	
				SH.No. 1	

GONDA JN.

ANAND NAGAR JN.

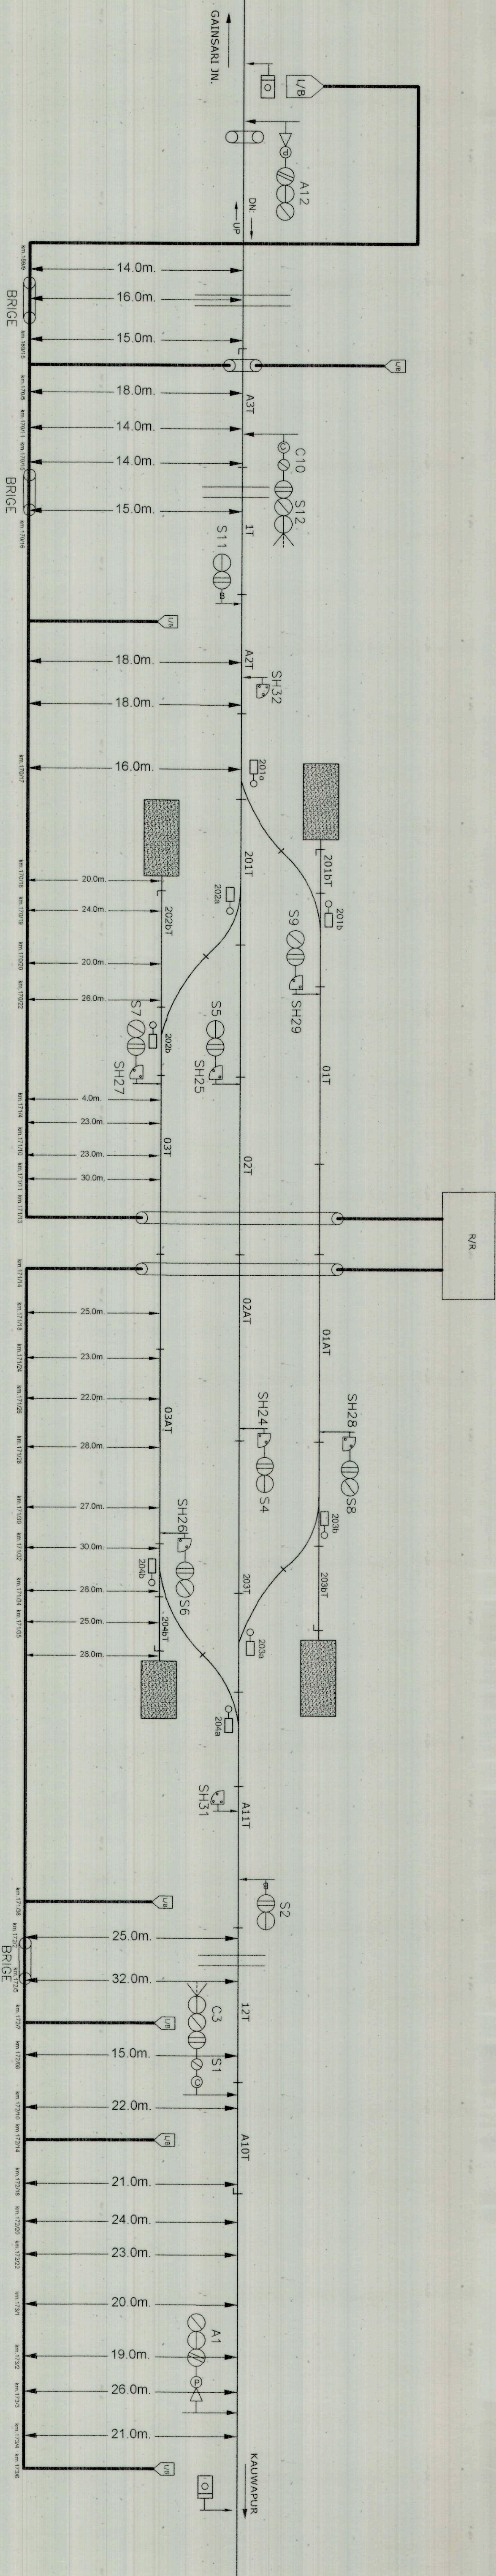

S.NO	DESCRIPTION	SYMBOL
1.	HOD BORING	○
2.	TRENCHING ROUTE	—
3.	LOCATION BOX	U/B

PREPARED BY		CABLE ROUTE PLAN	
M.K. TRADERS		GAINJAHWA	
SSE/SIG/REGP		AST/REL/KO	
D/CSTE/REL/KO		CABLE ROUTE PLAN	
SSE/SIG/REGP		AST/REL/KO	
D/CSTE/REL/KO		CABLE ROUTE PLAN	

COMPLETION DRAWING

SHEET NO. 1/1

DRG. NO.