



ANAND NAGAR JN.
TULSI PUR

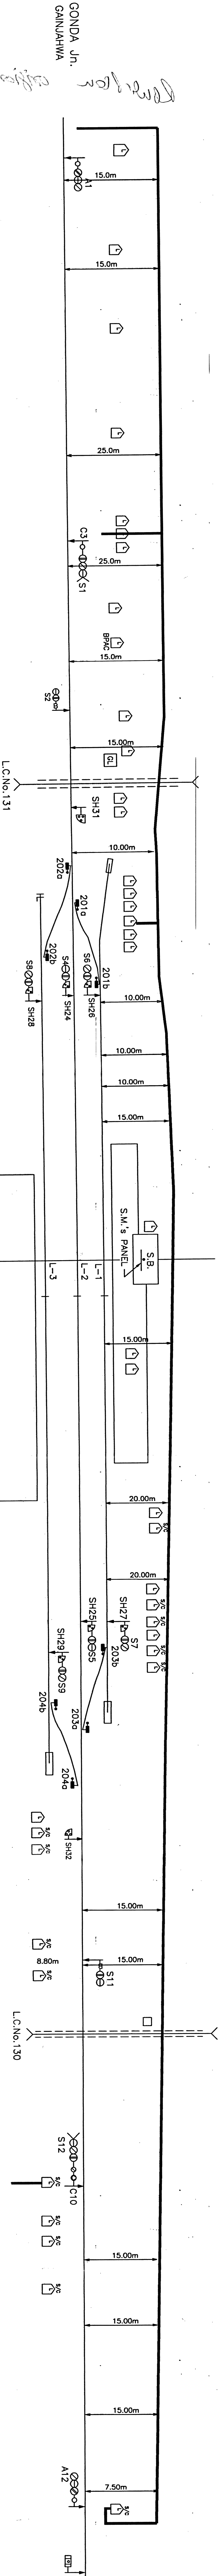

PREPARED BY		CABLE ROUTE PLAN		KÄUWAPUR		DRAWING No.	
AJAY SALES CORPORATION						DY/CS/TE/CON/	
GORAKHPUR						LD/2018	
SIGNATURE		SSE(SG)/CON/ W/GP	ASTE/CON/W/GP	LIN - DIV		NORTH EASTERN RAILWAY	
SH.No. 1							

ANAND NAGARJN.

GONDA JN.

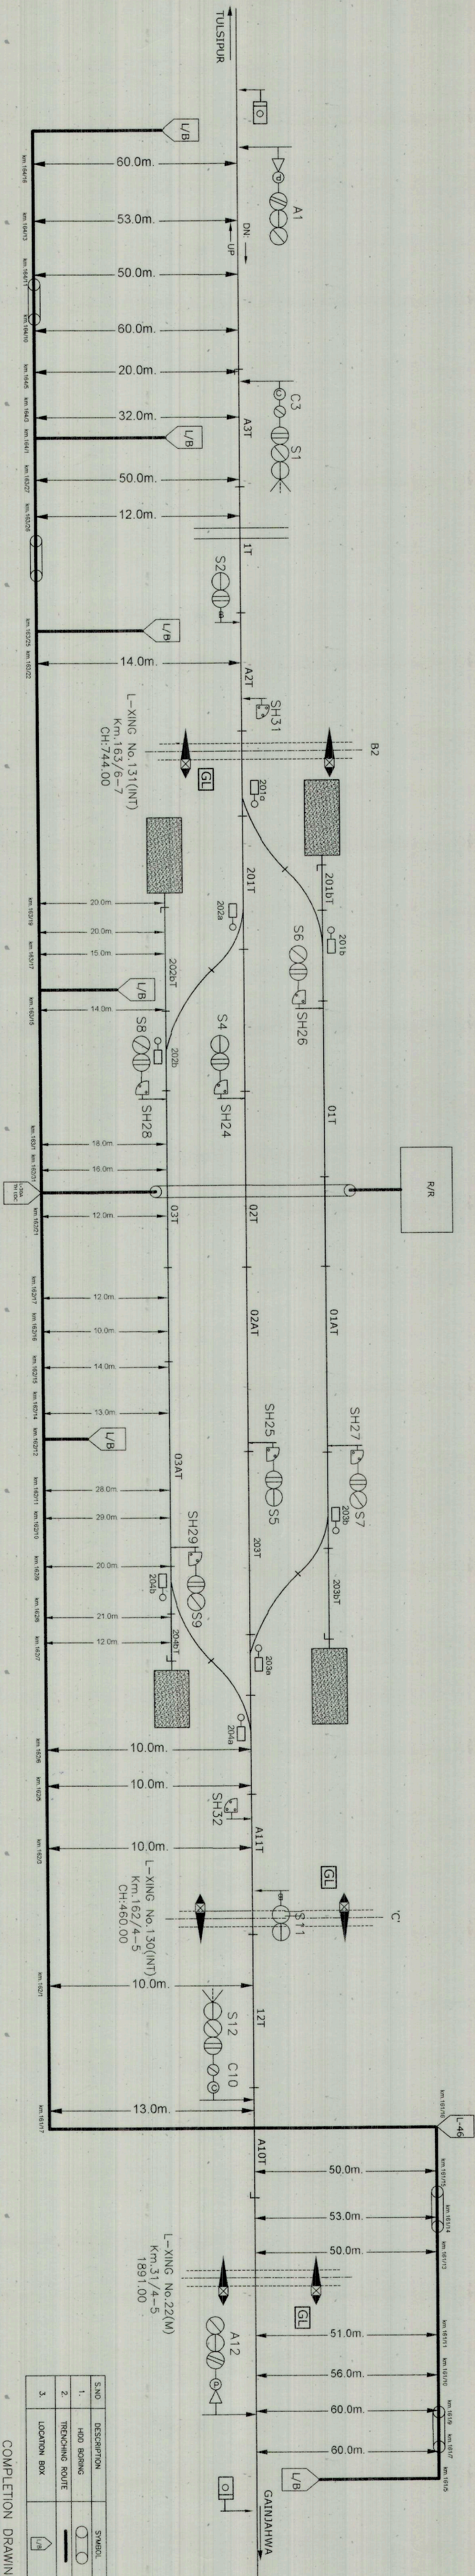

PREPARED BY				CABLE ROUTE PLAN		KAUWAPUR		SHEET NO. 111	
M K TRADERS		5/1/12						DRG. NO.	