

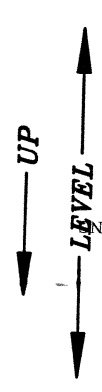


CABLE ROUTE PLAN

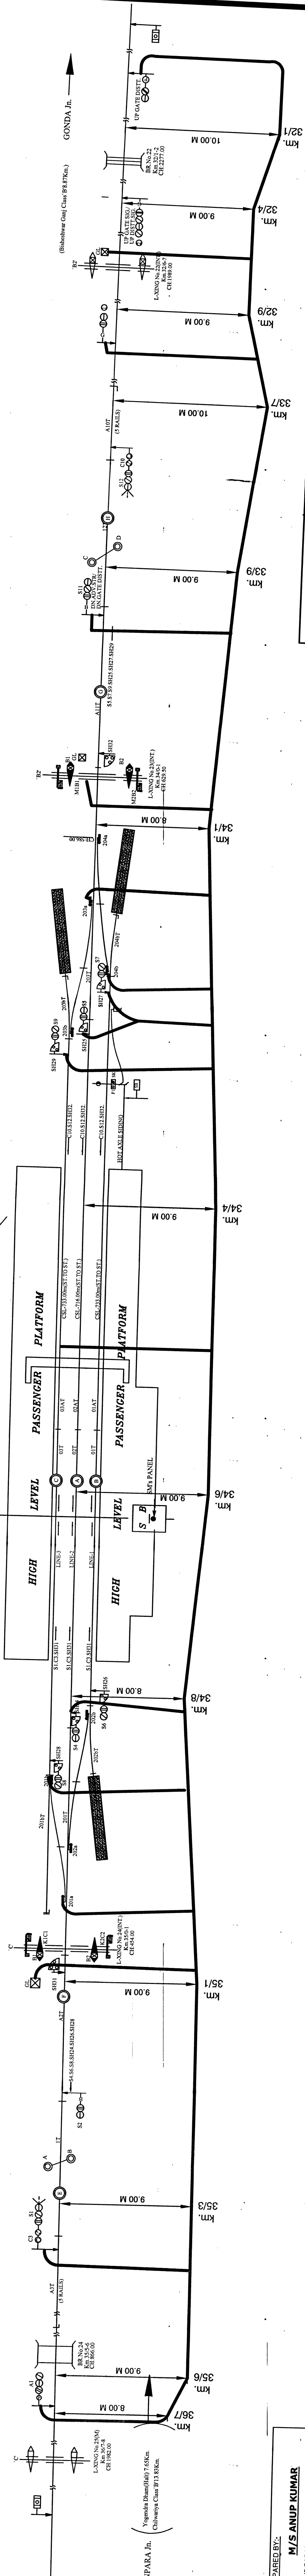

PREPARED BY:
M/S ANUP KUMAR
DURGABARI ROAD, NEAR PAKKIBAG GATE,
GRORAKHPUR.

S.S.E./SIG./CON./LJN. <i>M. K.</i>	APPROVED BY <i>[Signature]</i>	PAYAGPUR (PDR) CABLE ROUTE PLAN	DRAWING No. DY. C.S.T.E./CON./LJN.-02 2019 (SK)
--	--	--	--

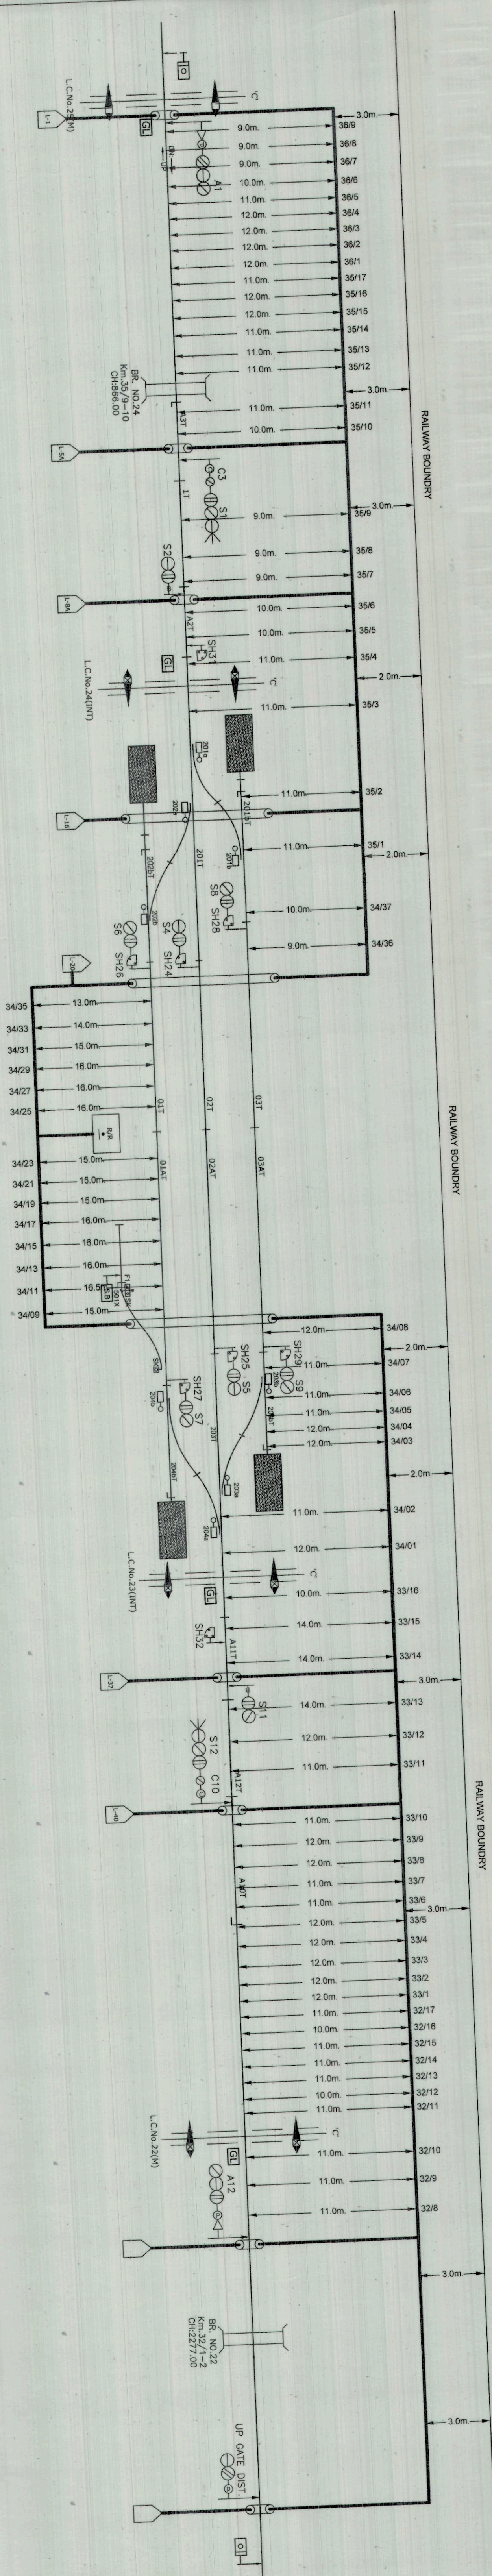

PREPARED BY		MS PURVANCHAL ENTERPRISES		CABLE ROUTE		PYAGPUR		SHEET NO. 1/1	
FOR M/S PURVANCHAL		ALAMABAD		PLAN		PYAGPUR		DNG. NO.	
SS/SR/SG/SP	AS/TE/EL/CO	DR/3/TE/EL/CO							