

NOTE- --- CABLE ROUTE

PREPARED BY M/S ANUP KUMAR DURGABARI ROAD, GORAKHPUR	<i>Anup Kumar</i>	<i>ASTE/CON/W/GKP</i>	CABLE ROUTE PLAN	PACHPERWA	DRAWING No.
SIGNATURE	SSE(SIC)/CON/W/GKP	ASTE/CON/W/GKP	LJN - DIV	NORTH EASTERN RAILWAY	DY.CSTE/CON/SK/2017


ANAND NAGAR Jn

RAILWAY BOUNDARY

RAILWAY BOUNDARY

RAILWAY BOUNDARY

GONDA Jn.

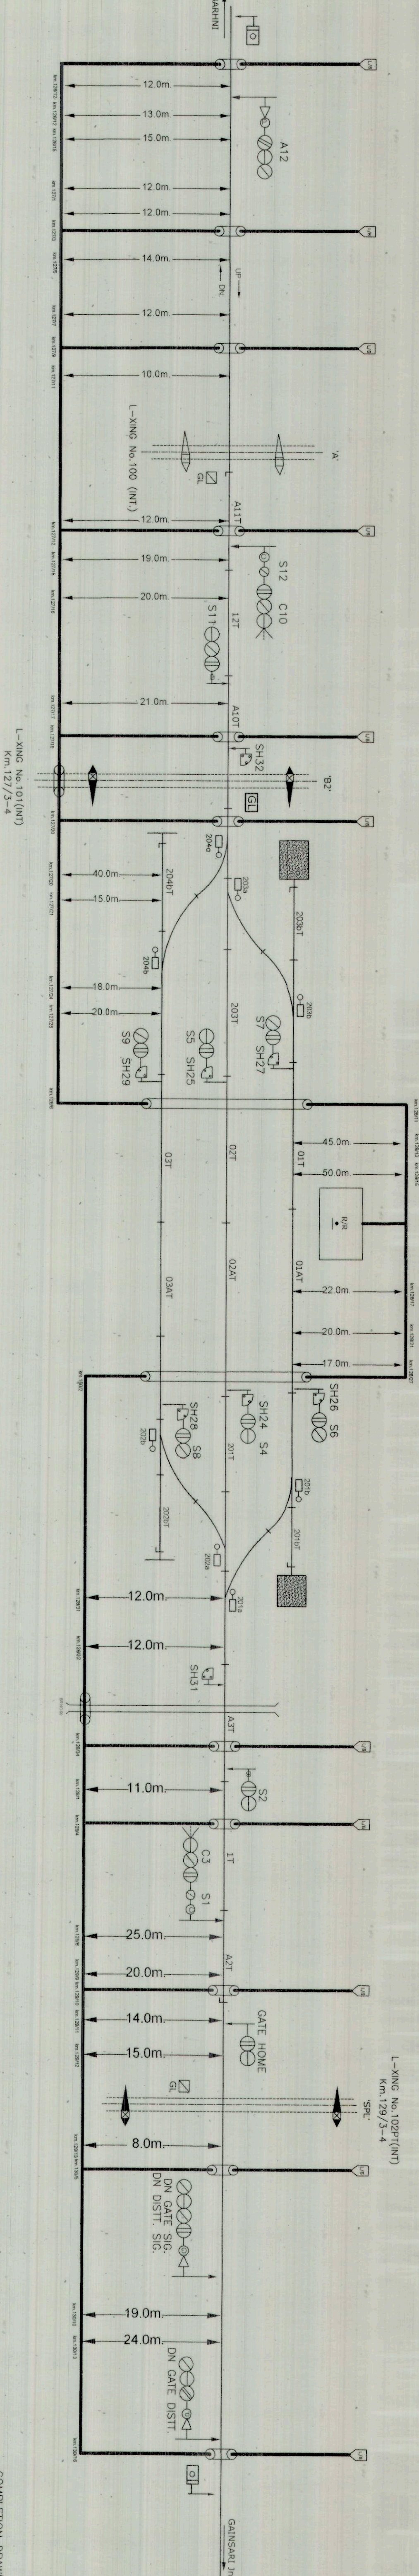

L-XING No. 101((NT)
Km. 127/3-4

L-XING No. 102PT((NT)
Km. 129/3-4

S. NO.	DESCRIPTION	SYMBOL
1.	HEAD BOARD	○
2.	TRENCHING ROUTE	—
3.	LOCATION BOX	□

PREPARED BY	M. K. TRADERS

SEES/SIG/REF/OP	
-----------------	--

AST/RE/EXO	
------------	--

DY/STER/EXO	
-------------	--

CABLE ROUTE	PLAN

PACHPERWA	

COMPLETION DRAWING	

SHEET NO. 1/1	DRG. NO.