


PREPARED BY AJAY SALES CORPORATION GORAKHPUR		SSE(SIG)/CONV W/GKP	ASTE/CON/W/GKP	LUN - DIV	NORTH EASTERN RAILWAY	TULSIPUR	CABLE ROUTE PLAN	DRAWING No. DY/CSTECON LD/2018	SH.No. 1


NOTE=

--- CABLE ROUTE

Δ --- HECTOMETER POST

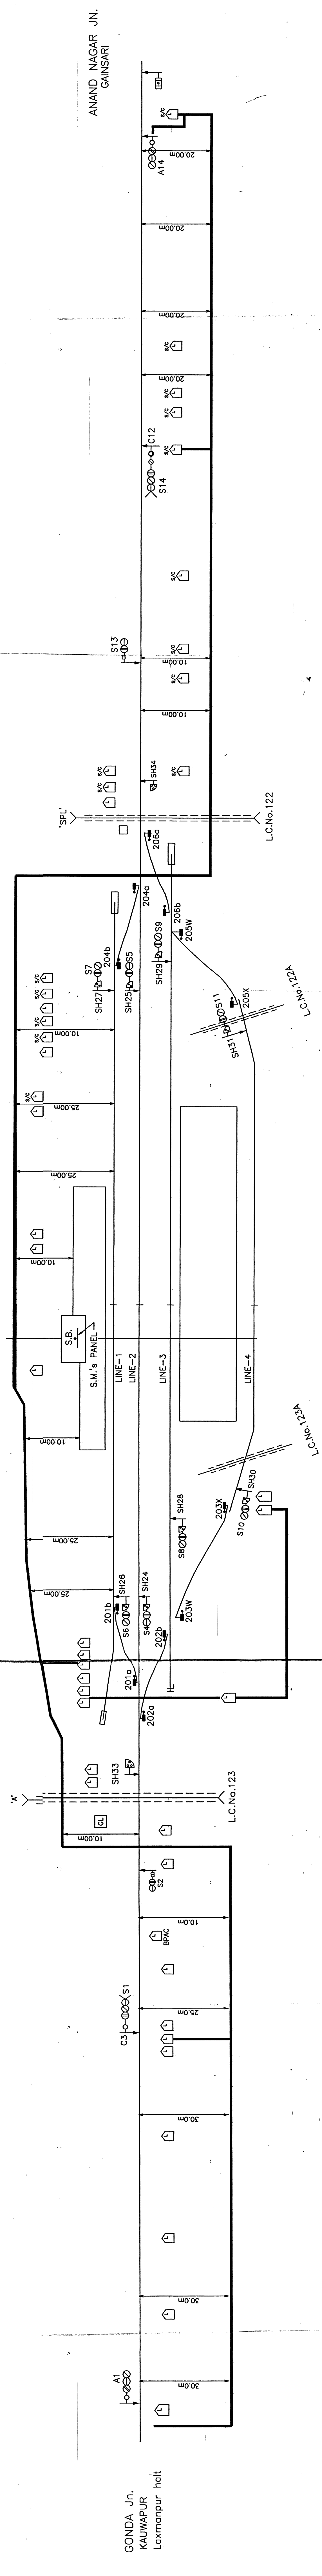

GONDA Jn

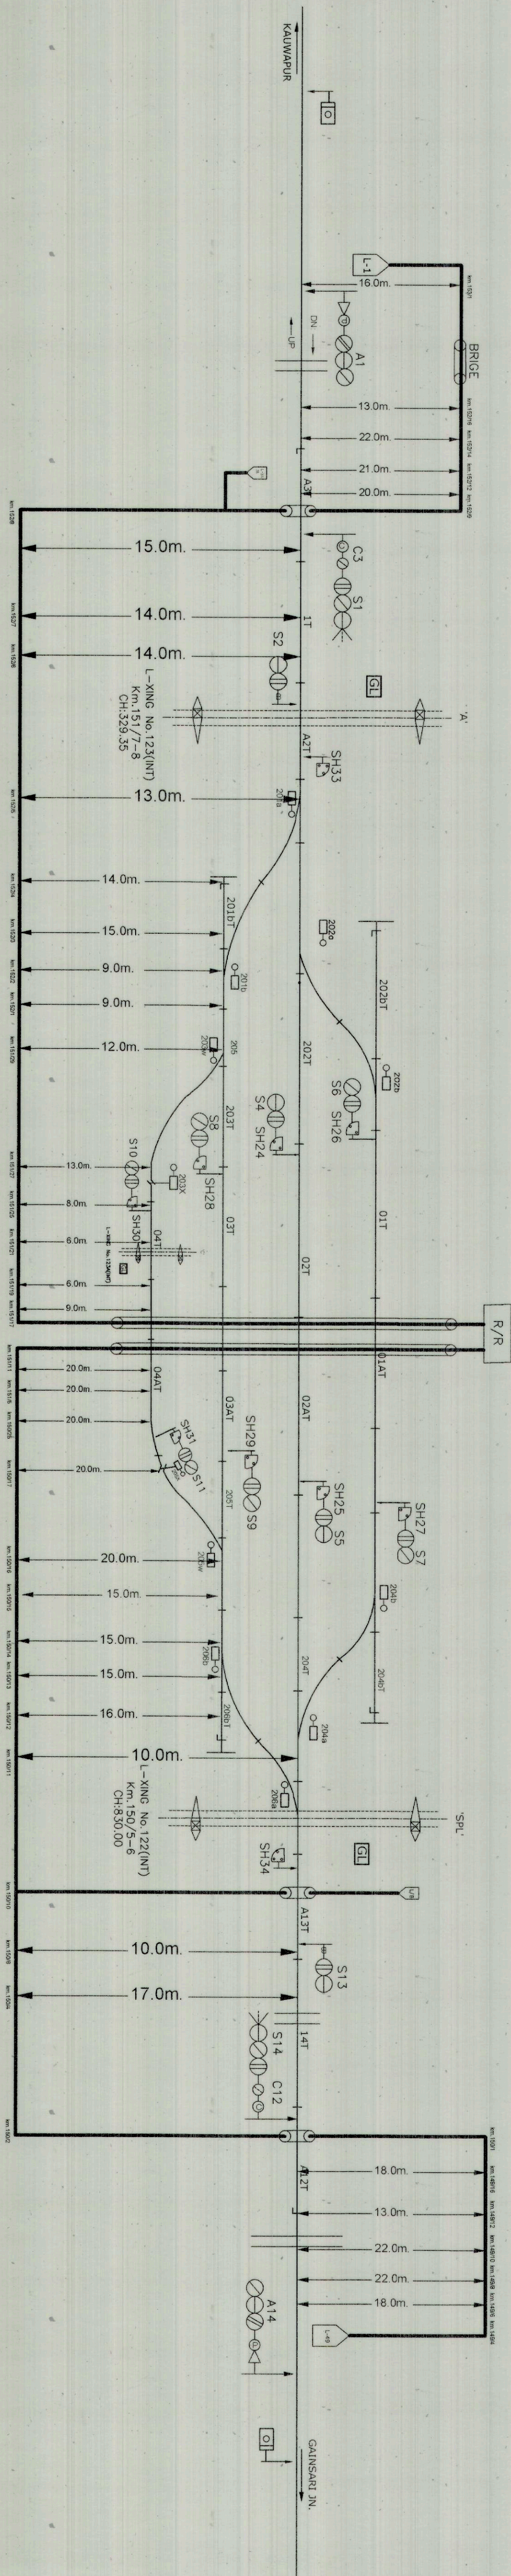

ANAND NAGAR Jn

S.NO	DESCRIPTION	SYMBOL
1.	HO BORE	
2.	TRENCHING ROUTE	
3.	LOCATION BOX	

COMPLETION DRAWING

SHEET NO. 1/1

DRG. NO.

CABLE ROUTE
PLAN

TULSIPUR

PREPARED BY
M.K. TRADERS

SE/SG/RE/VP

ASTIRELINO

D/ASTIRELINO