


CABLE ROUTE PLAN FOR THAWE JN.

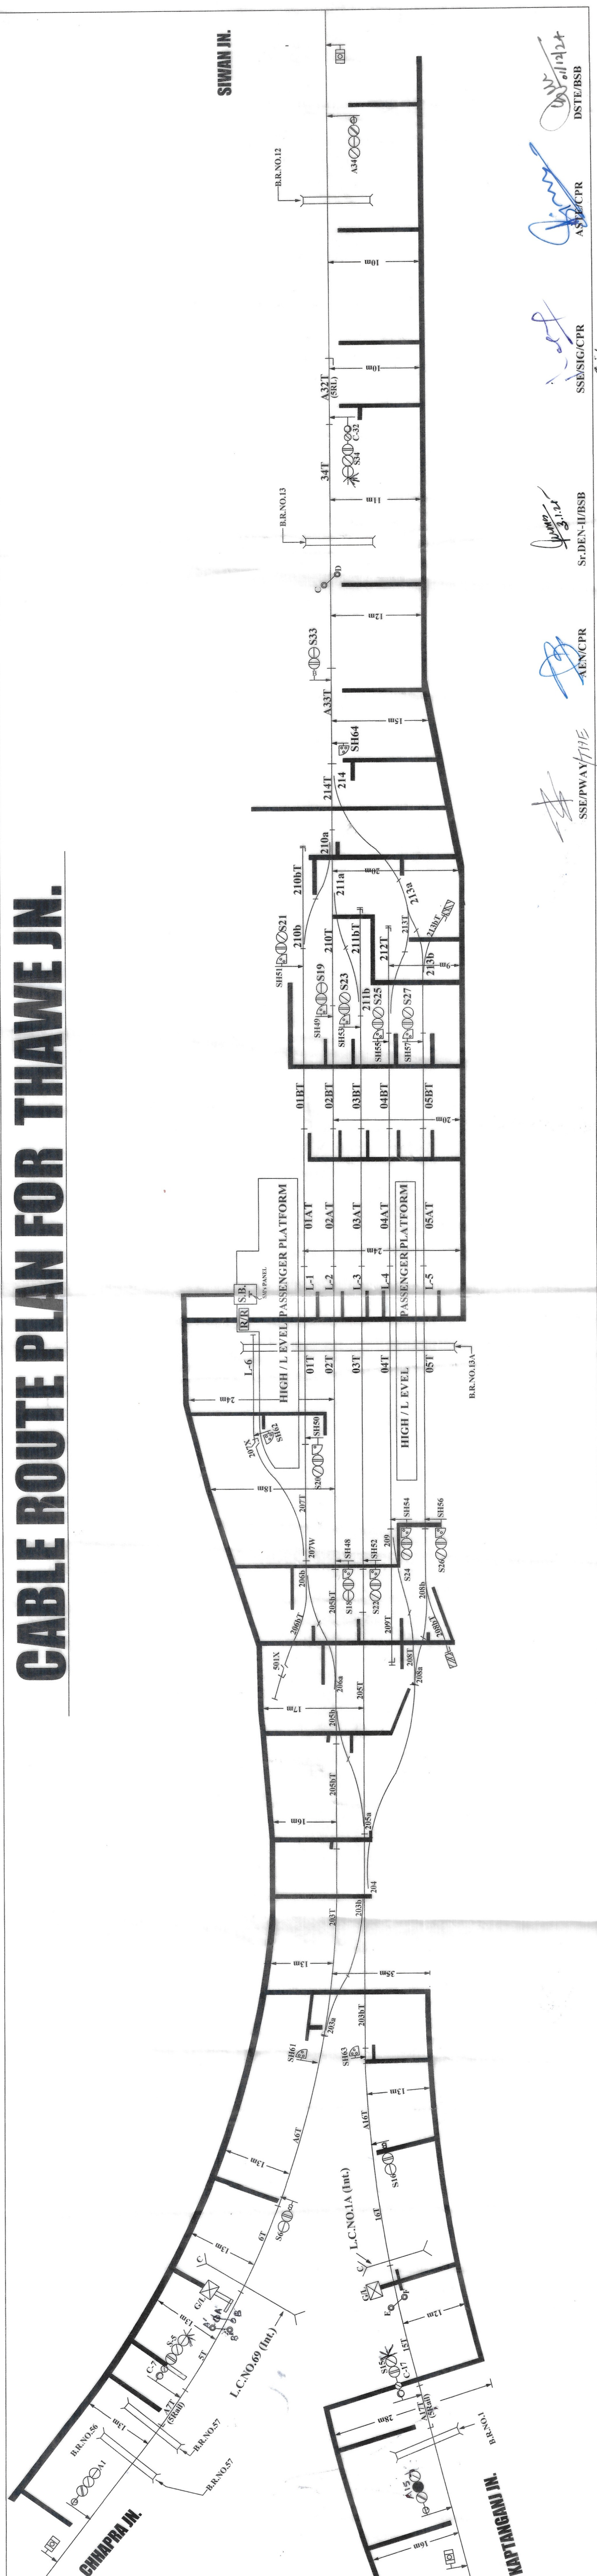

SM 15135

DSTE/BSB

ASTE/CPR

E/SIG/CPR

EN-II/BSB

A EN/CPR

CSSE/PW/VLFE

KAPTANGANJ IN.