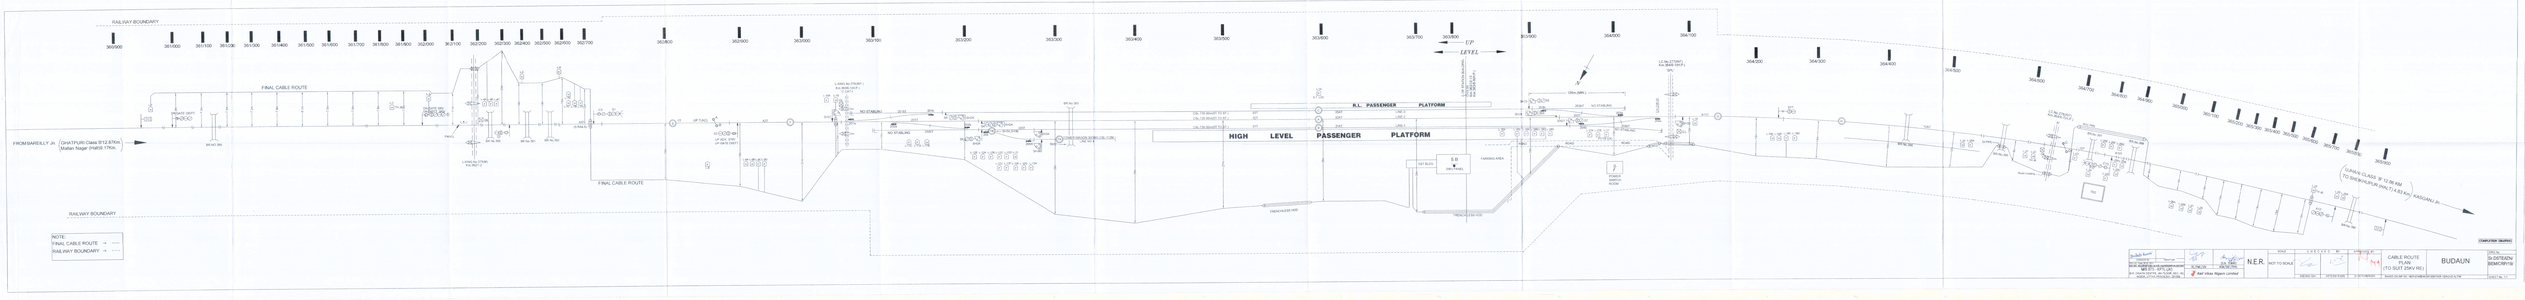
RAILWAY BOUNDARY
FINAL CABLE ROUTE
FROM BAREILLY JN.
GHATPURI Class 'B' 12.87Km
Multan Nagar (Halt)B 17Km.
HIGH LEVEL PASSENGER PLATFORM
R.L. PASSENGER PLATFORM
UP
LEVEL
NOTE:
FINAL CABLE ROUTE
RAILWAY BOUNDARY
COMPLETION DRAWING
N.E.R.
NOT TO SCALE
CABLE ROUTE PLAN (TO SUIT 25KV RE)
BUDAUN
Rail Vikas Nigam Limited
DRAWN BY
CHECKED BY
APPROVED BY
DATE
SCALE
DRAWING NO.
DR-DETRACTN SEMCR/Y19