


CABLE ROUTE PLAN (HALD WANI)

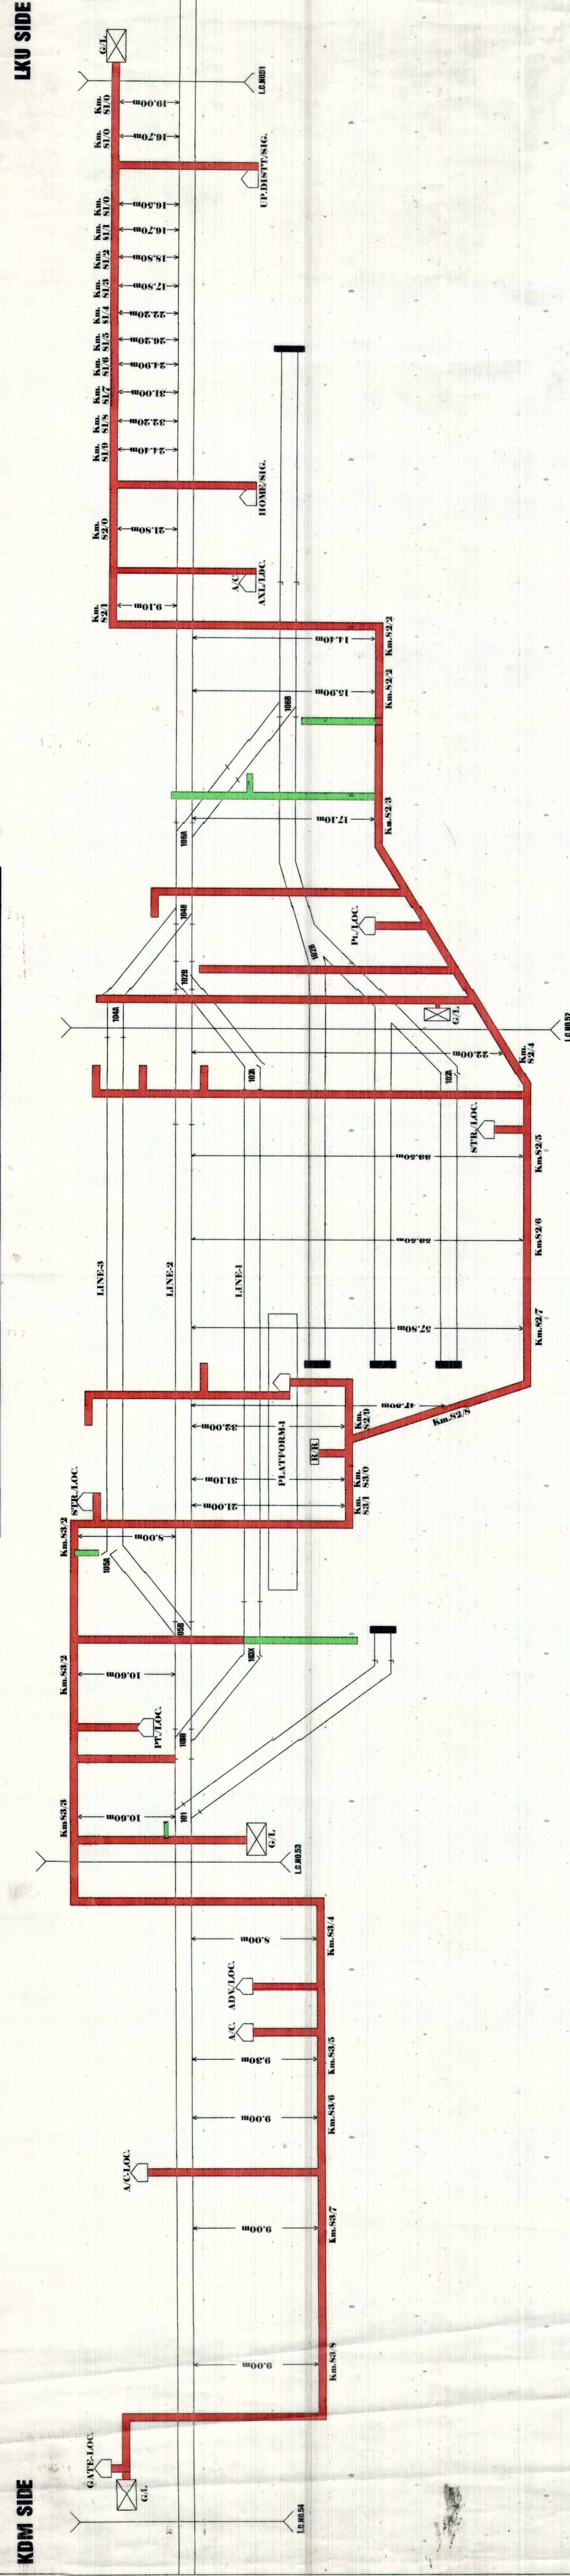


Dr'n.by-Jamal