


CABLE ROUTE PLAN(KATHGODAM)

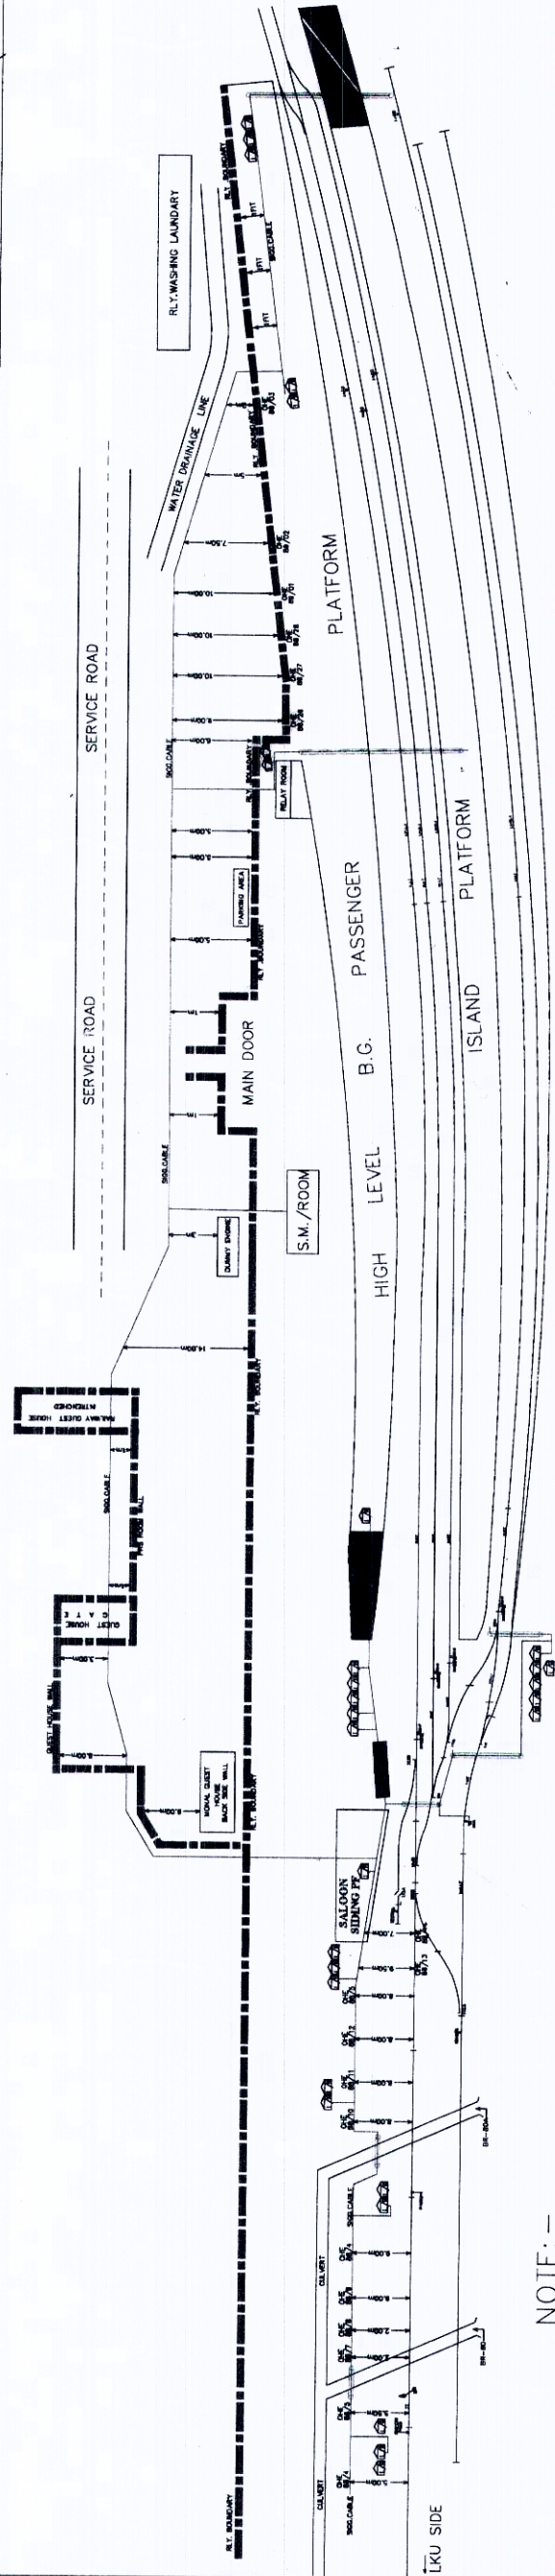

NOTE: -

1. ALL DIMENSIONS TAKEN FROM THE NEAREST WALL.
2. THE SURFACE OF THE CABLE LAYING SHALL BE REPAIRED.


CABLE ROUTE PLAN	KATHGODAM	DATE: 10.08.2024
BY: [Signature]	BY: [Signature]	BY: [Signature]
BY: [Signature]	BY: [Signature]	BY: [Signature]