


CABLE ROUTE PLAN
TANAKPUR

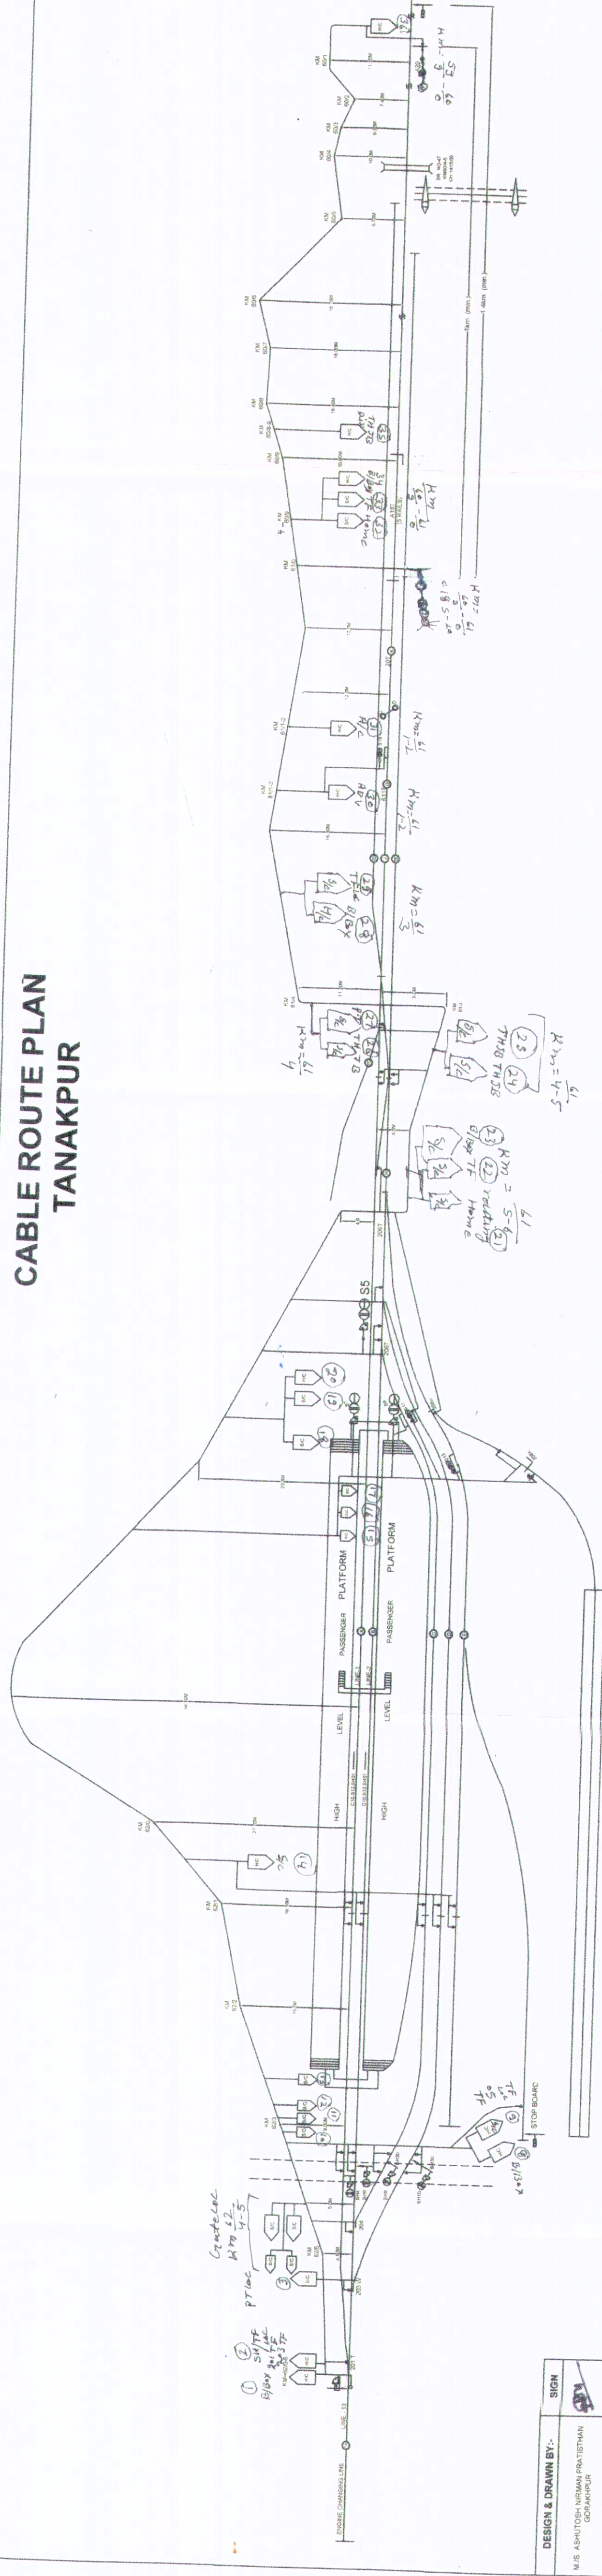

DESIGN & DRAWN BY:




