


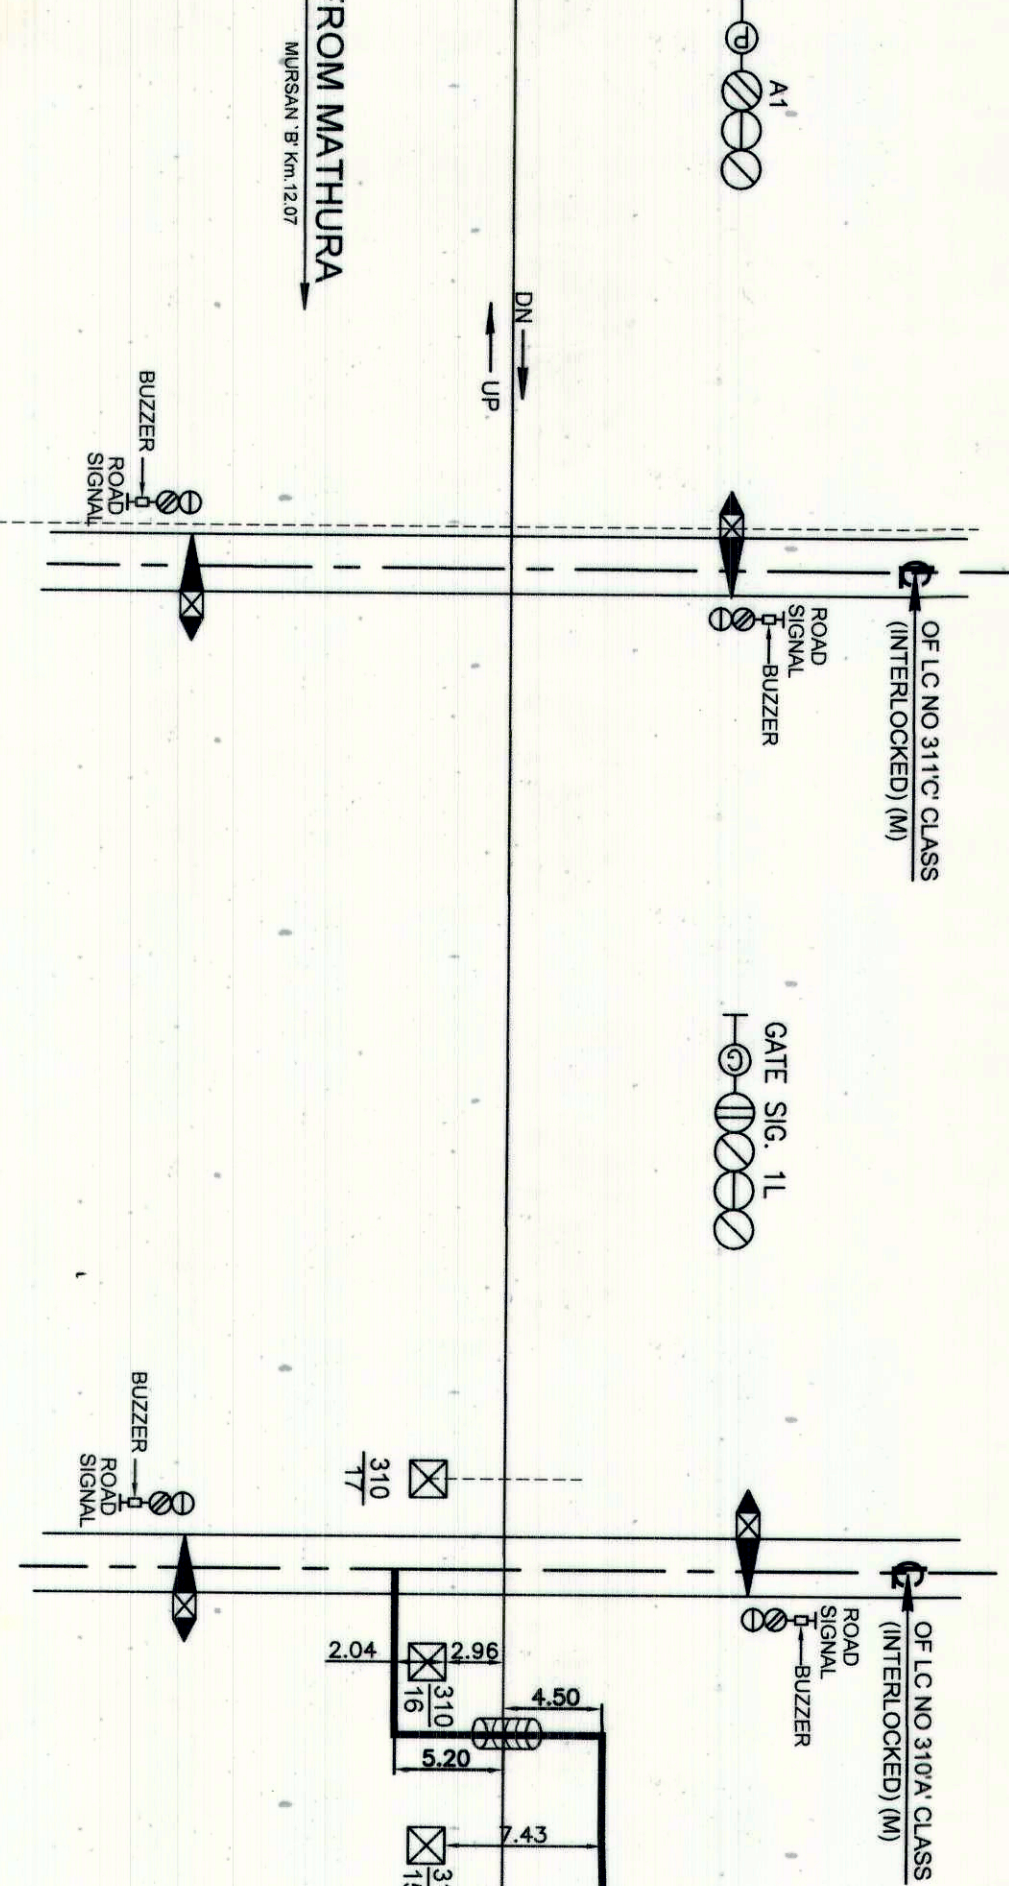

CONTRACTOR:-

 **Angelique International Limited**
PROJECT ENGINEERING, PROJECT MGMT. AND CONSULTING SERVICES
New Chalk, 110019 MOGA

(PRADIP GILL)
PREPARED BY

CH. CKED BY	ANAND MISHRA
-------------	--------------

Y.	DM/S&T/Rc	
----	-----------	---

CON	DGM/S&T/1
-----	-----------

RCN	(R.P.M.A.)
CGM/S&T	

IRCON	RYA)	12/2020
SSEM		12/2020

RT	25
ADSTE/M	5.50

GR	
Sr.DST/FA	

HAIR	HAIR
CAR	CAR

HRAS

CITY	
PLAN	

ASB
N.E.I.
(IZN DIV)

ULT