


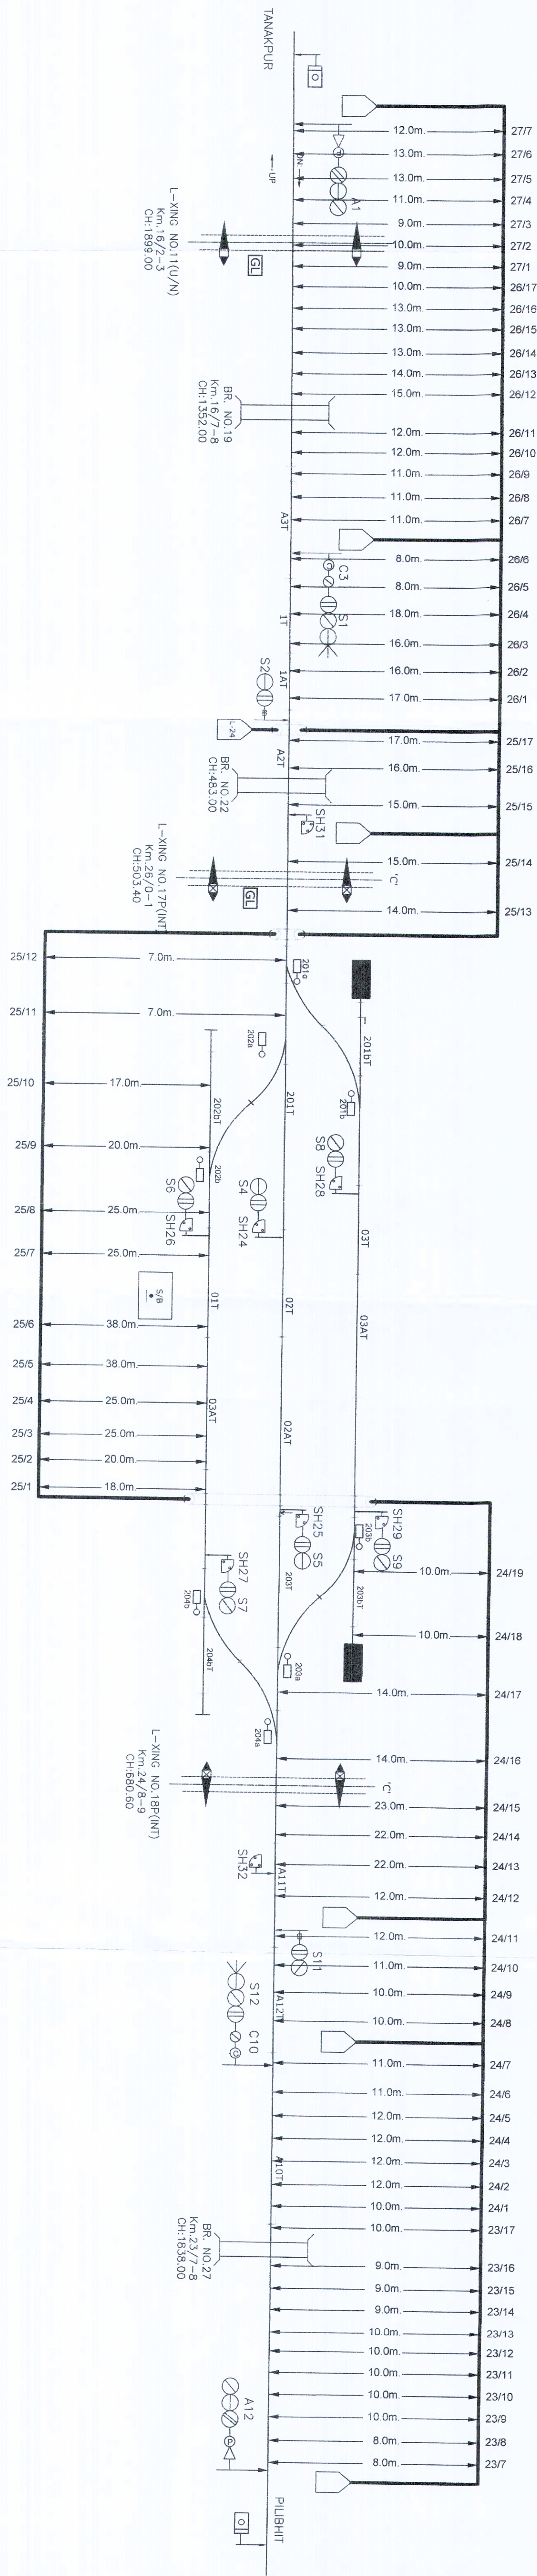

PREPARED BY	MAJHOOLA	CABLE ROUTE	MAJHOOLA
DESIGNED BY	MAJHOOLA	PLAN	PAKARIYA
CHECKED BY	MAJHOOLA		
APPROVED BY	MAJHOOLA		
DATE	10/10/2020		
PROJECT NO.	10/10/2020		
SHEET NO.	1/1		
DWG NO.			

COMPLETION DRAWING