


NORTH EASTERN RAILWAY

VARANASI DIVISION

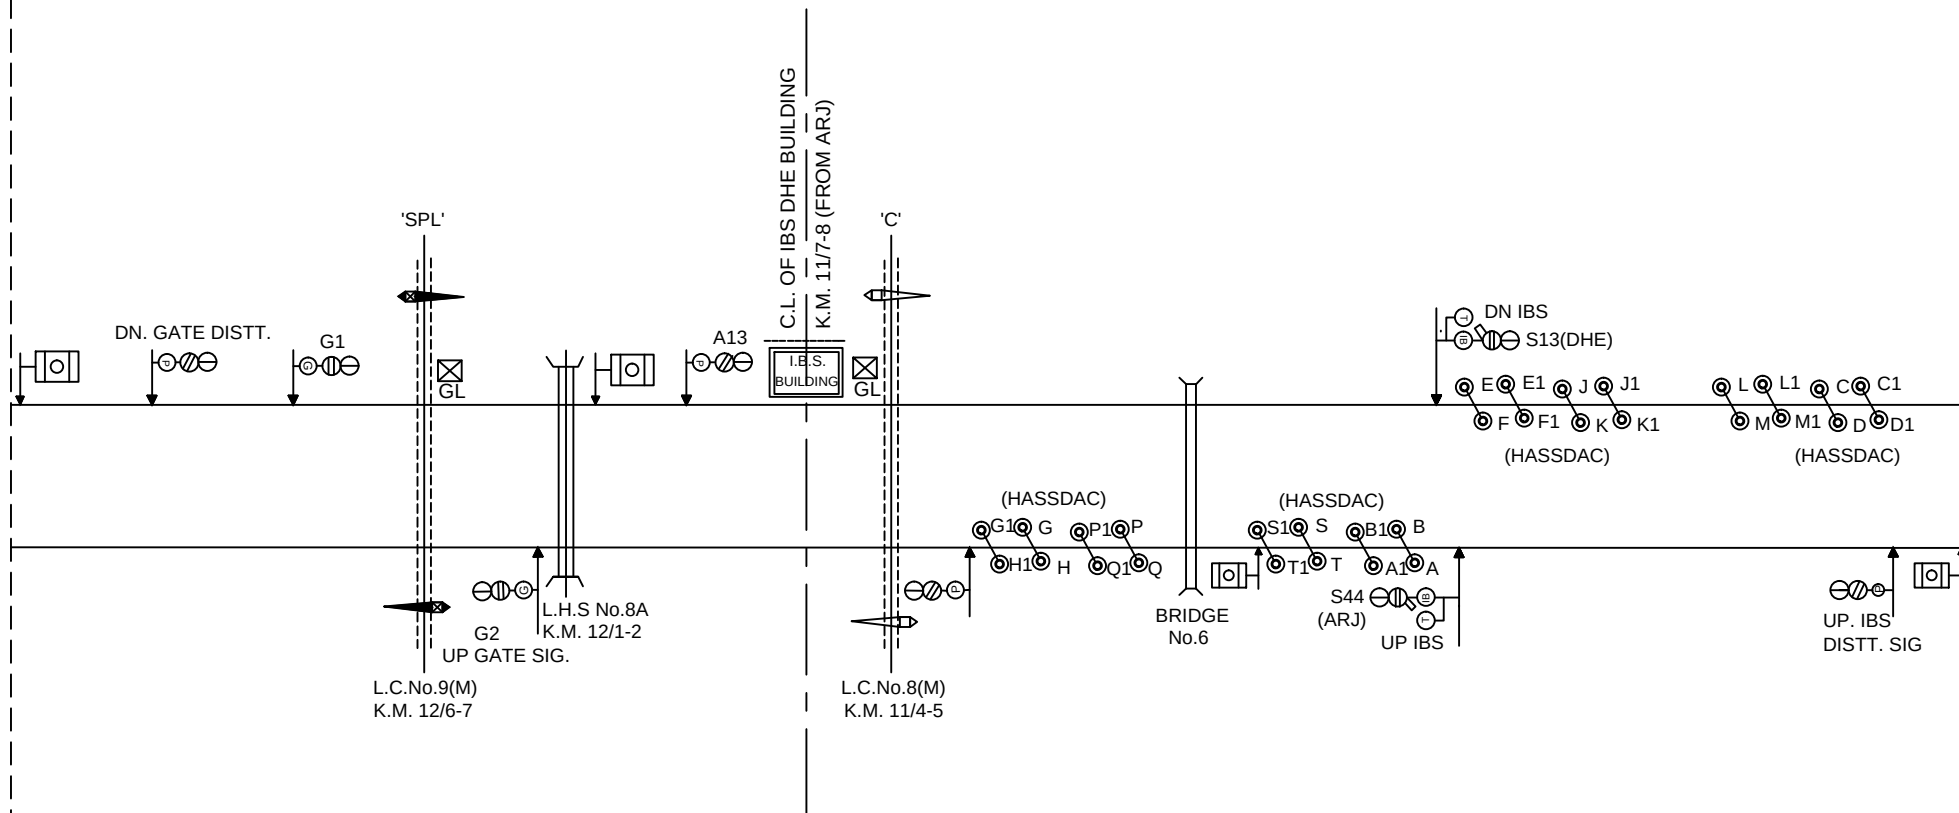

NOT TO SCALE BASED ON RD No. SR.DSTE/BSB/2010(RD)/82 ALT-'C'

MINIATURE PLAN

IBH DUDHAUDA
(DDNA)