


**PROPOSED TRACK CROSSING**


L&T CONSTRUCTION			
	FOR MANAGEMENT/SAF DESIGNED	QA/QAF CHECKED	QA/QAF APPROVED

CABLE ROUTE PLAN

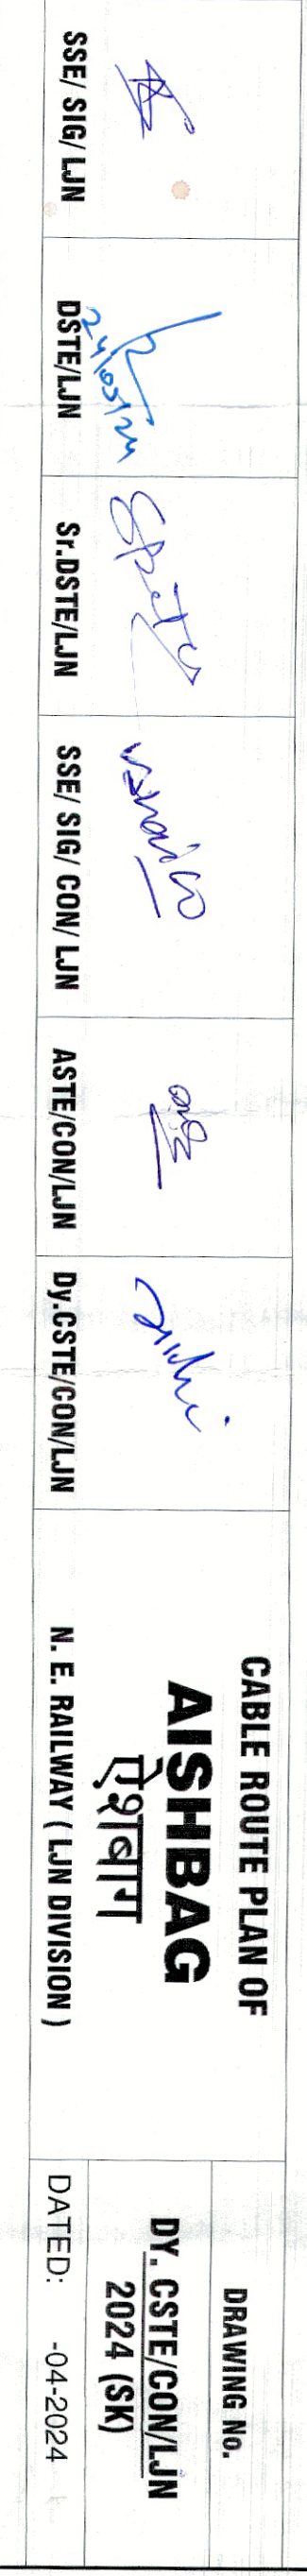

अप
ऐशबाग रेलवे स्टेशन
स्टेशन की मध्य रेखा
कि.मी. 2.393

भूतल

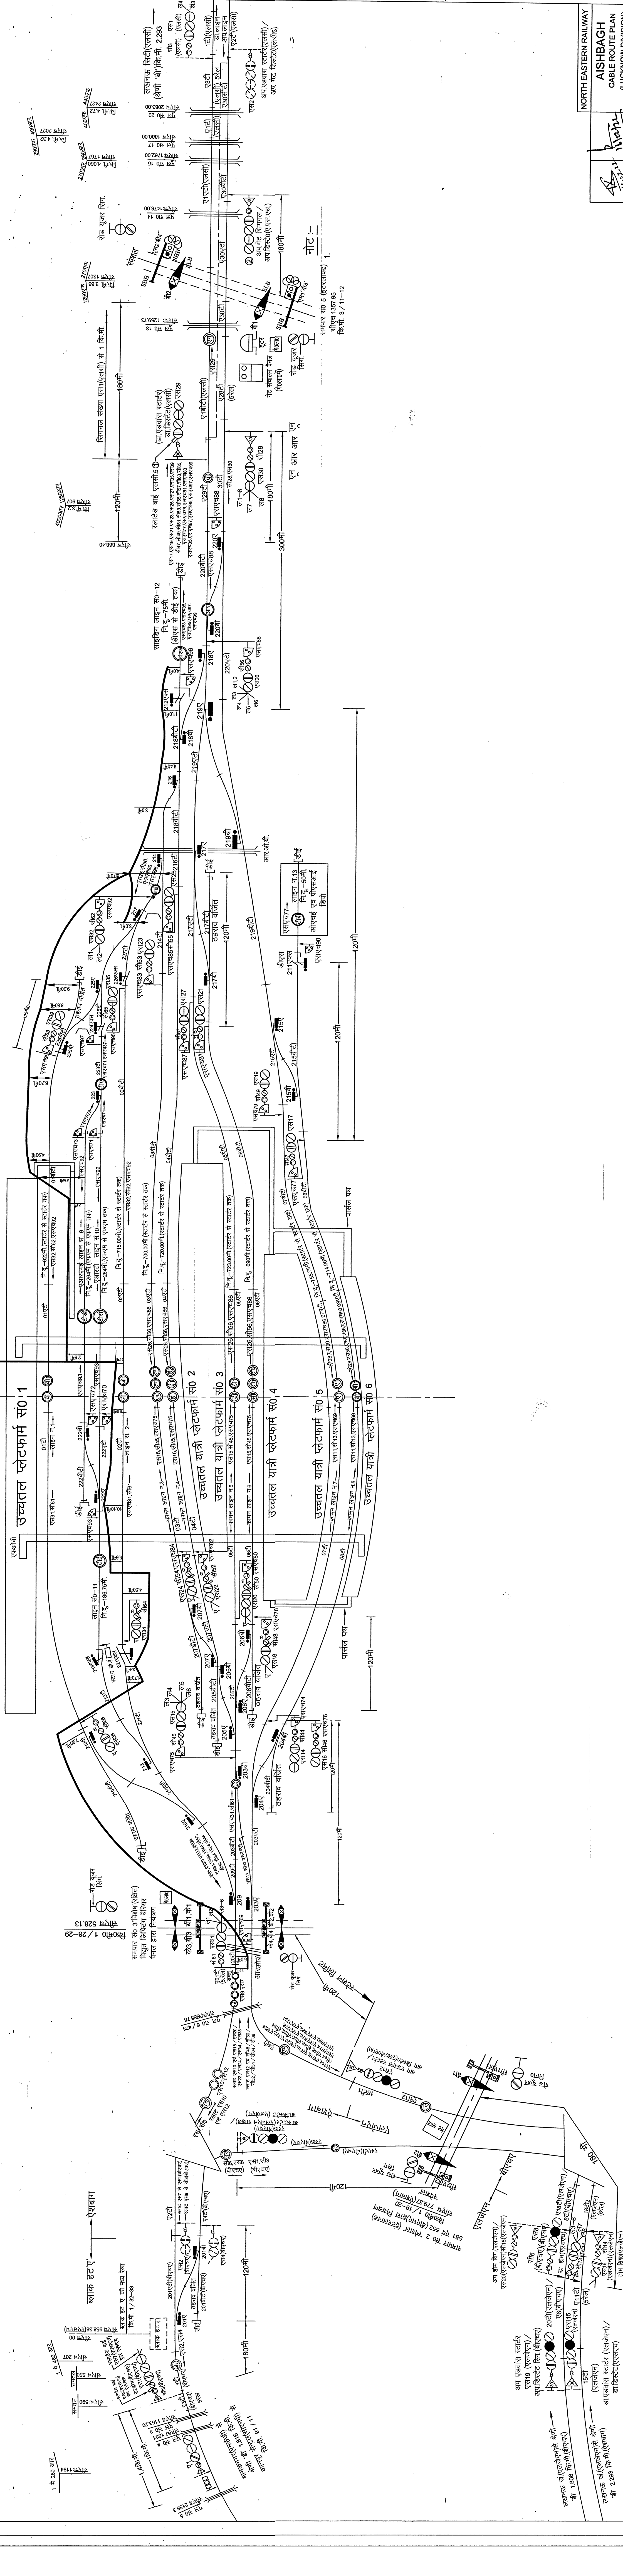

NORTH EASTERN RAILWAY		AISHBAGH	
SSE/SIG/ASH		CABLE ROUTE PLAN	
ADSTELIN		(LUCKNOW DIVISION)	
500x1200		DRG. No.	
23			