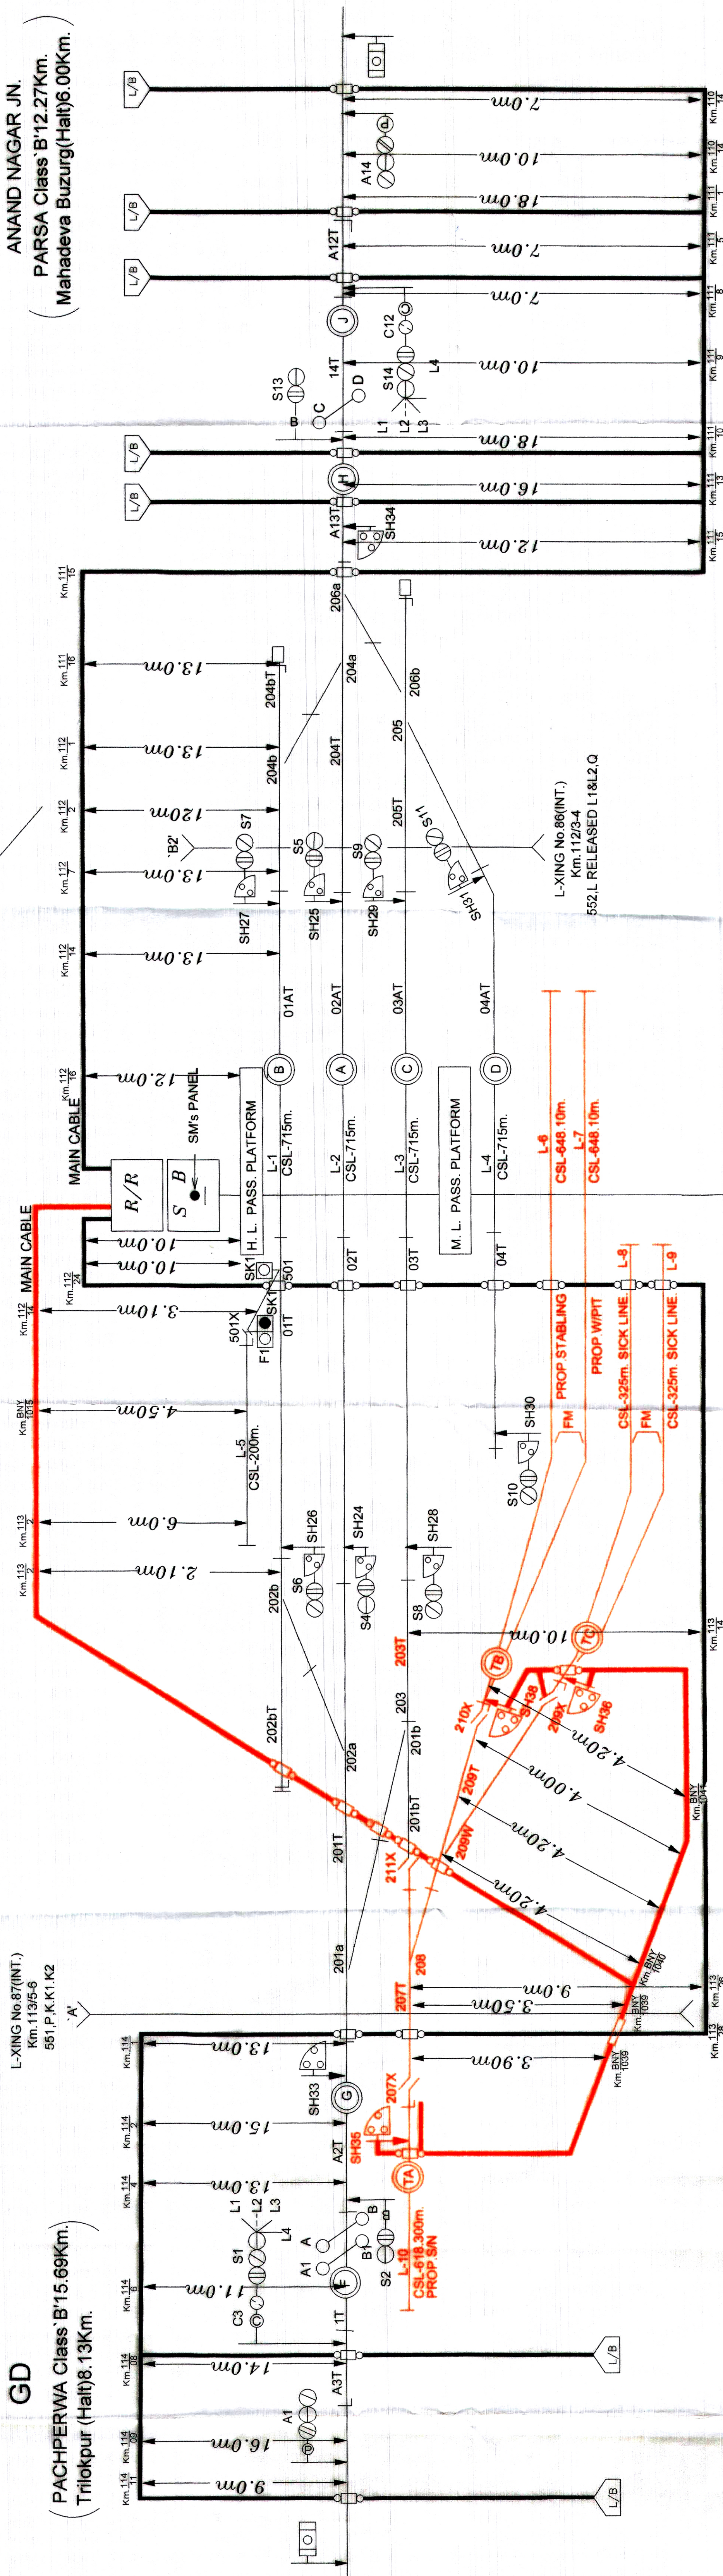


LEGEND-

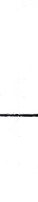
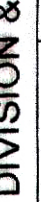
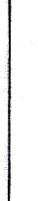
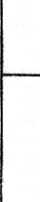
EXISTING WORK SHOWN THUS
PROPOSED WORK SHOWN THUS(CONST.)



GD
(PACHPERWA Class 'B' 15.69Km.
Trilokpur (Halt) 8.13Km.)

ANAND NAGAR JN.
(PARSA Class 'B' 12.27Km.
Mahadeva Buzurg(Halt) 6.00Km.)

COMPLETION DRAWING

M/S MITH RAJ ASSOCIATES 319-MOHADDIPUR, NEAR-HYDEL GUEST HOUSE, GORAKHPUR. UTTAR PRADESH- 273008										DESIGNED BY. 										CHECKED BY. 																																							
S & T CONSTRUCTION			S & T DIVISION			ELECTRICAL DIVISION & CONSTRUCTION SEC.			ENGG. CONSTRUCTION & DIVISION SEC.			DRAWING No.	
SSE/SIG.CON N.E.RLY./GKP 						ASTE/CON N.E.RLY./GKP			DY.CSTE-II/CON N.E.RLY./GKP 			SSE/SIG. N.E.RLY./GD 			ADSTE N.E.RLY./GD 			Sr.DSTE N.E.RLY./LN 			SSE/C/(ELECTRIC)TRD N.E.RLY./GKP 			SSE/ELECTRIC/740 N.E.RLY./GOT 			SSE/P-WAY/C N.E.RLY./BNY 			SSE/WORKS N.E.RLY./BNY 			SSE/P-WAY N.E.RLY./BNY 			ADEN(NORTH) N.E.RLY./GD 																							
DY.CSTE-II/CON/GKP CABLE ROUTE PLAN (R.42025)																														BARHNI																													