


CABLE ROUTE PLAN JARWAL ROAD (JLD)

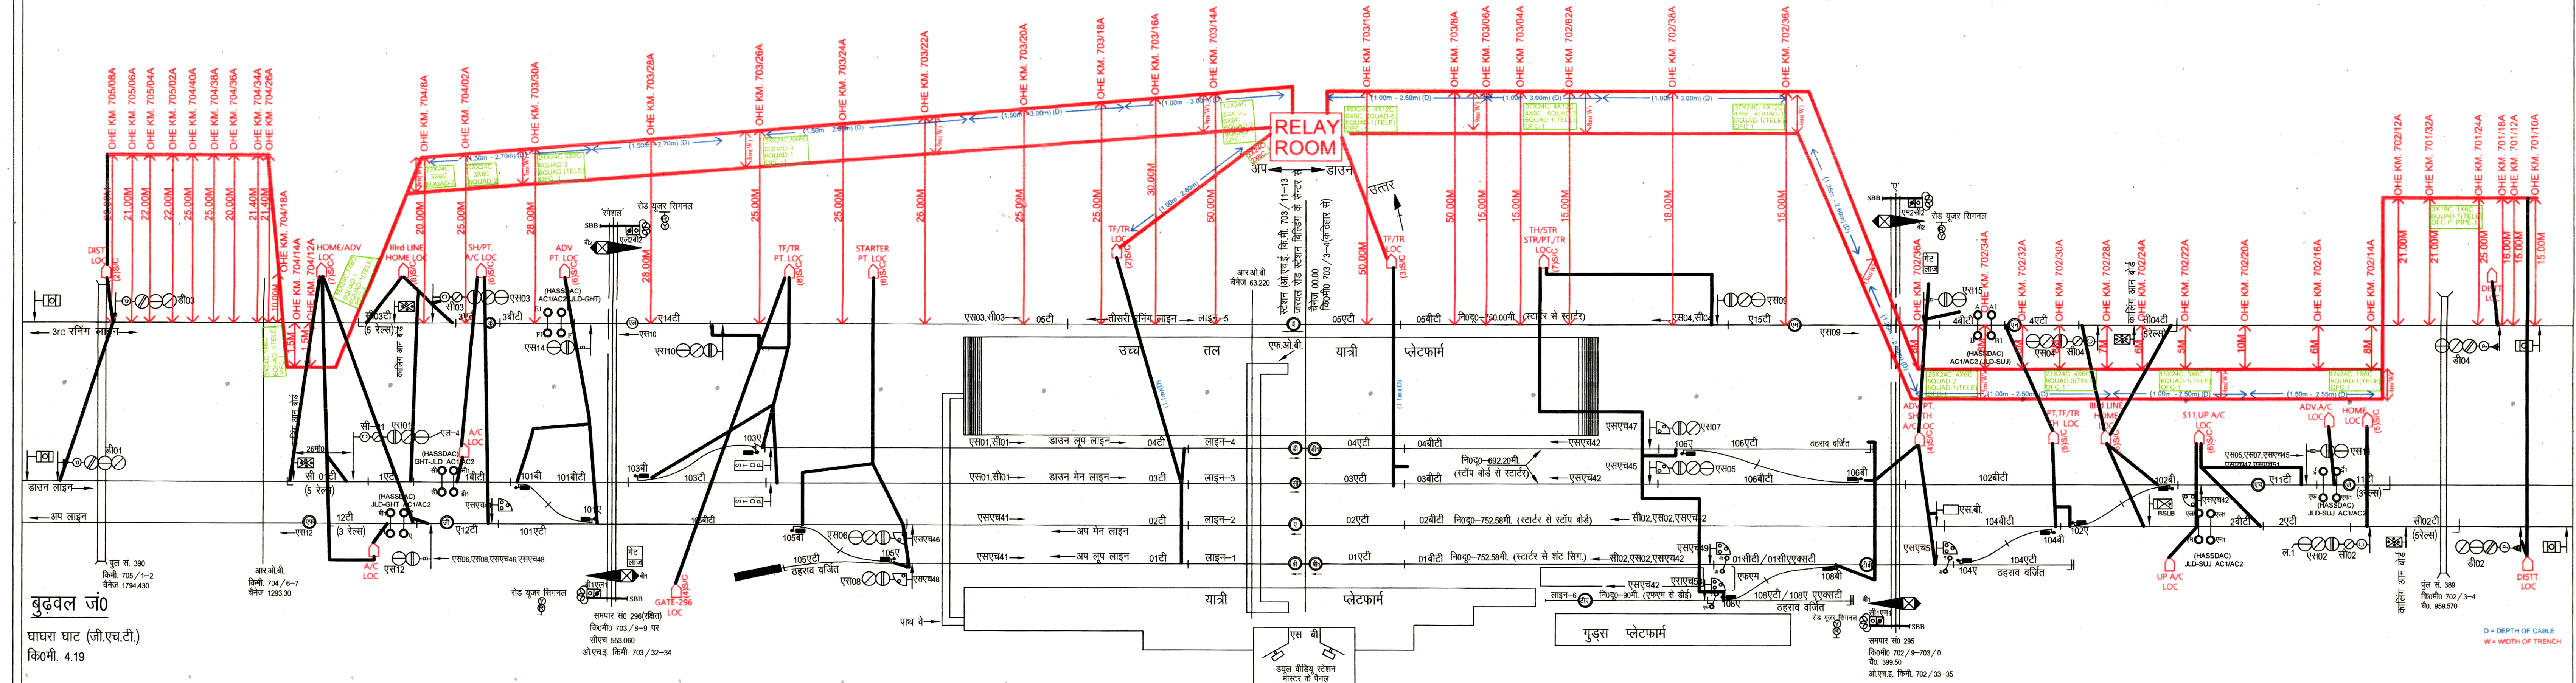

Sr.DEN/III/LJN	SSE/SIG./CLJ <i>(Signature)</i>	DSTE/GOI <i>(Signature)</i>	SR.DSTE/LJN <i>Vaibha</i> 07/10/25	SSE/SIG./CON/LJN <i>(Signature)</i>	DSTE/CON/LJN <i>(Signature)</i>	DY.CSTE/CON/LJN <i>(Signature)</i>	CABLE ROUTE PLAN JARWAL ROAD जरवल रोड N. E. RAILWAY (LJN - DIVISION)	DRAWING NO. DY.CSTE/CON/LJN 2025 (C/R) DATE . .2025
----------------	------------------------------------	--------------------------------	--	--	------------------------------------	---------------------------------------	---	--