


CABLE ROUTE PLAN GHAGHRA GHAT (GHT)

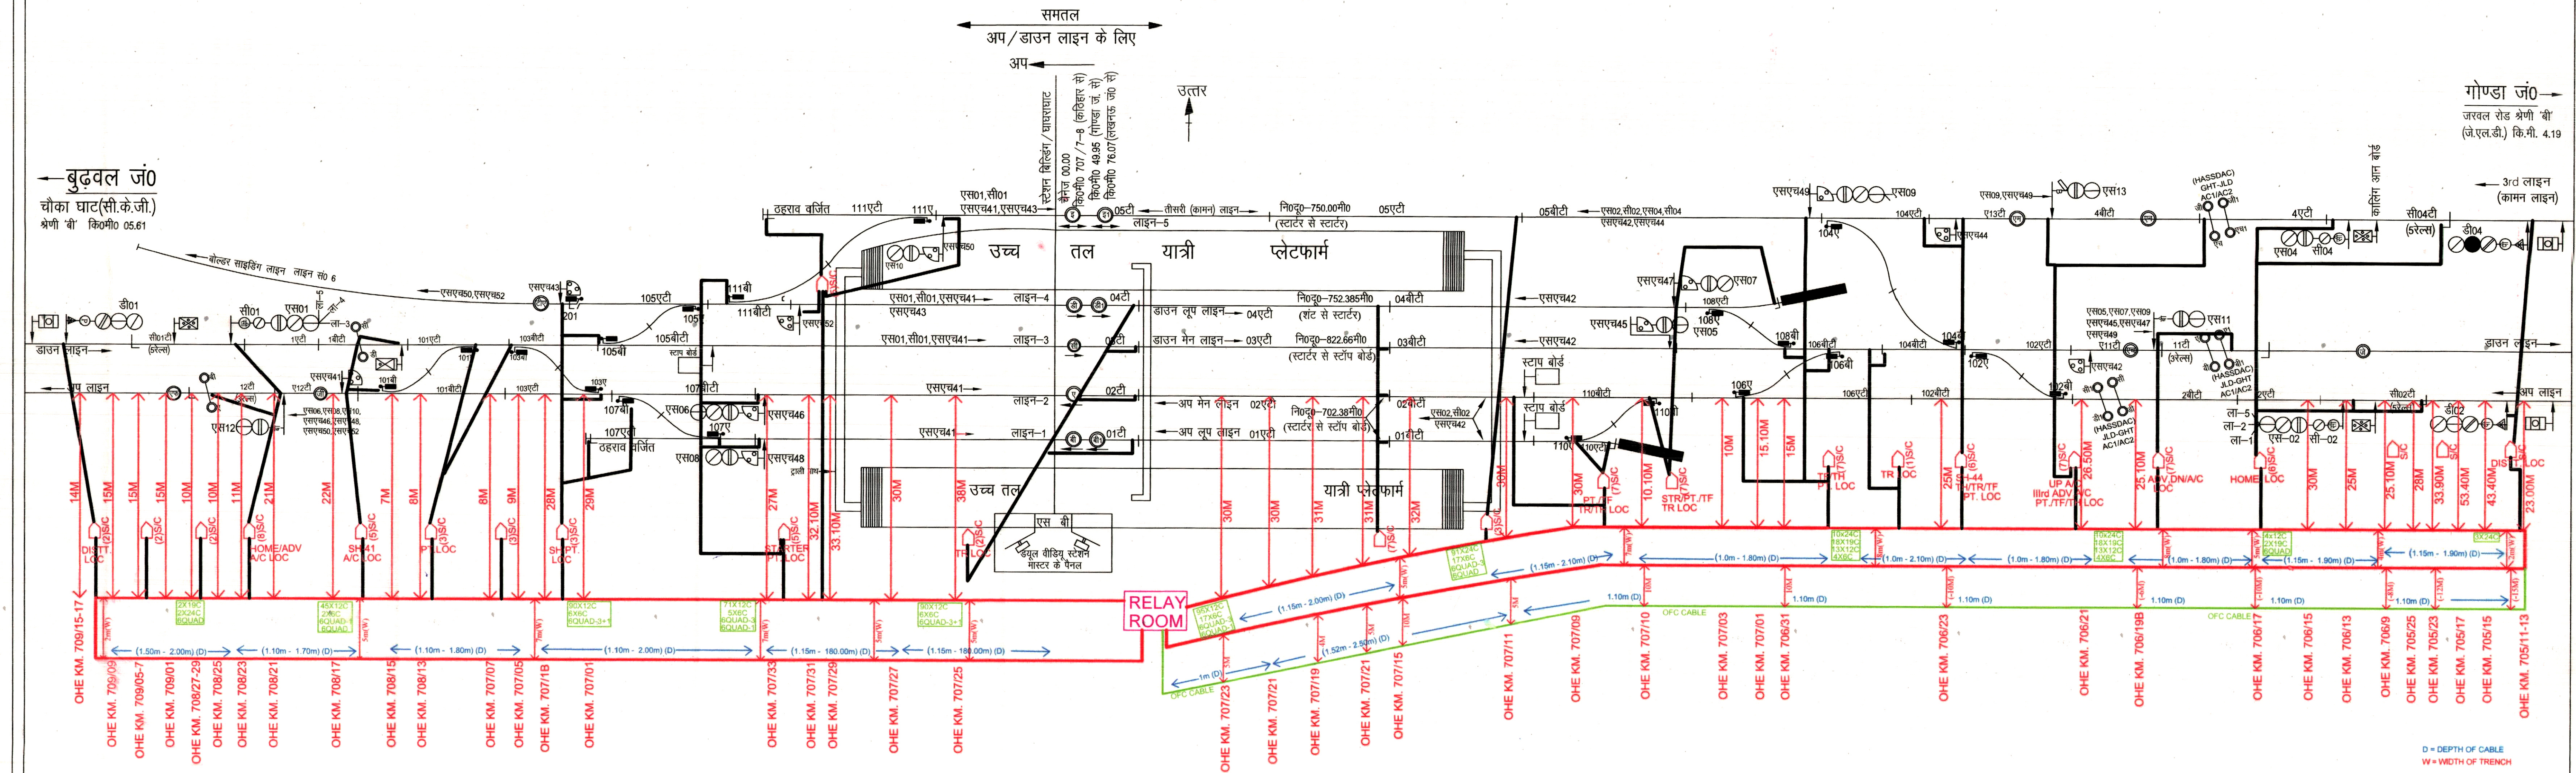

Sr.DEN/III/LJN	SSE/SIG./CLJ	DSTE/GD	SR.DSTE/LJN	SSE/SIG./CON/LJN	DSTE/CON/LJN	DY.CSTE/CON/LJN	CABLE ROUTE PLAN GHAGHRA GHAT घाघरा घाट N. E. RAILWAY (LJN - DIVISION)	DRAWING NO. DY.CSTE/CON/LJN 2025 (C/R) DATE . .2025
----------------	--------------	---------	-------------	------------------	--------------	-----------------	--	--