SAHAWAR TOWN
(SWRT)
CLASS B

STD-IIR
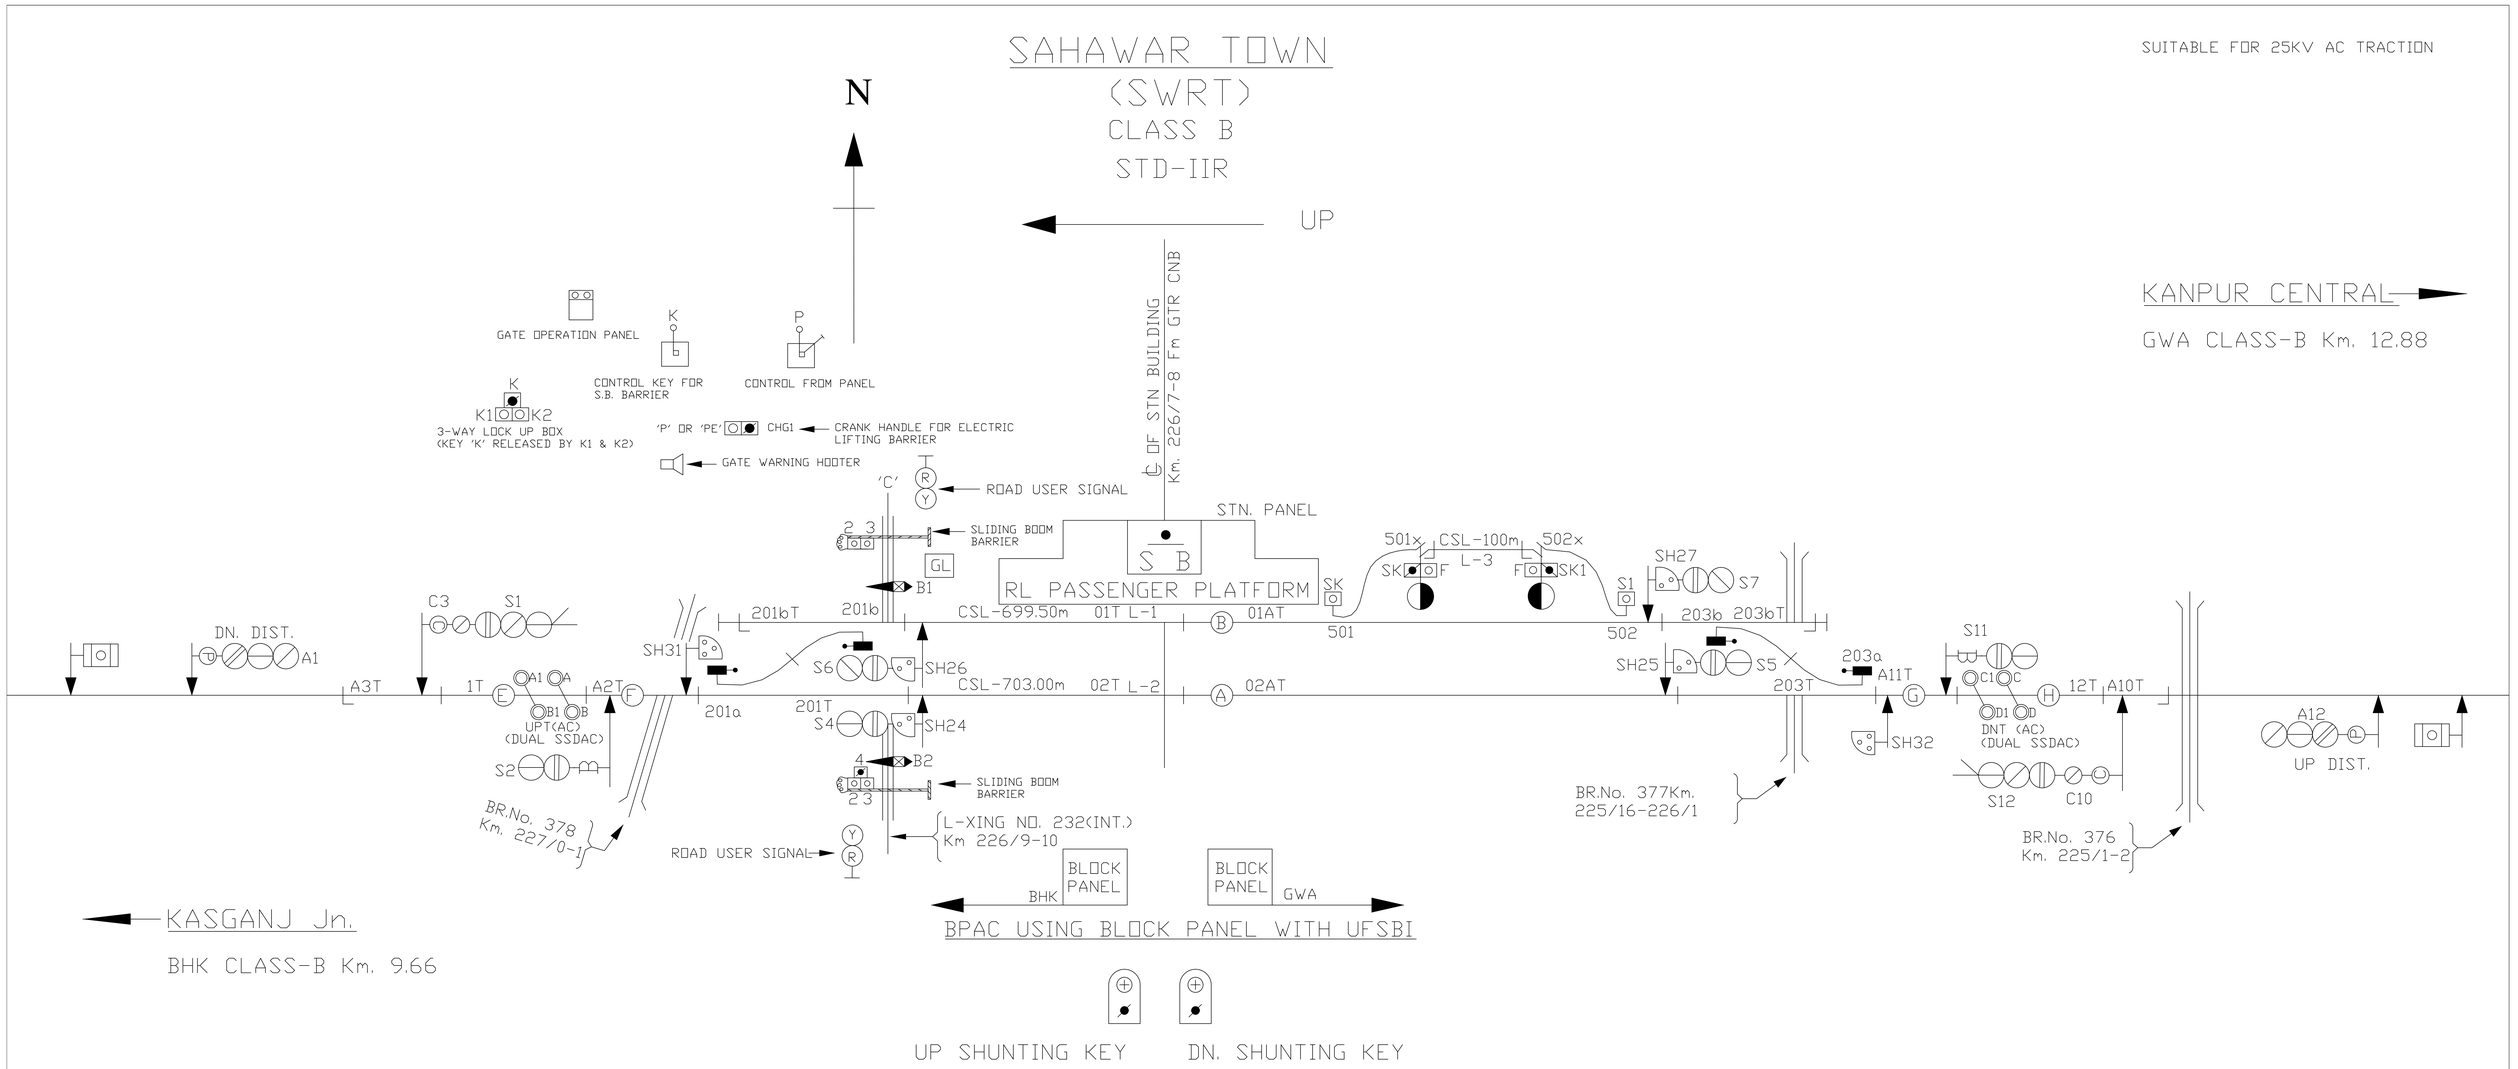
SUITABLE FOR 25KV AC TRACTION