FARRUKHABAD
(FBD)

CLASS B
STD-IIR
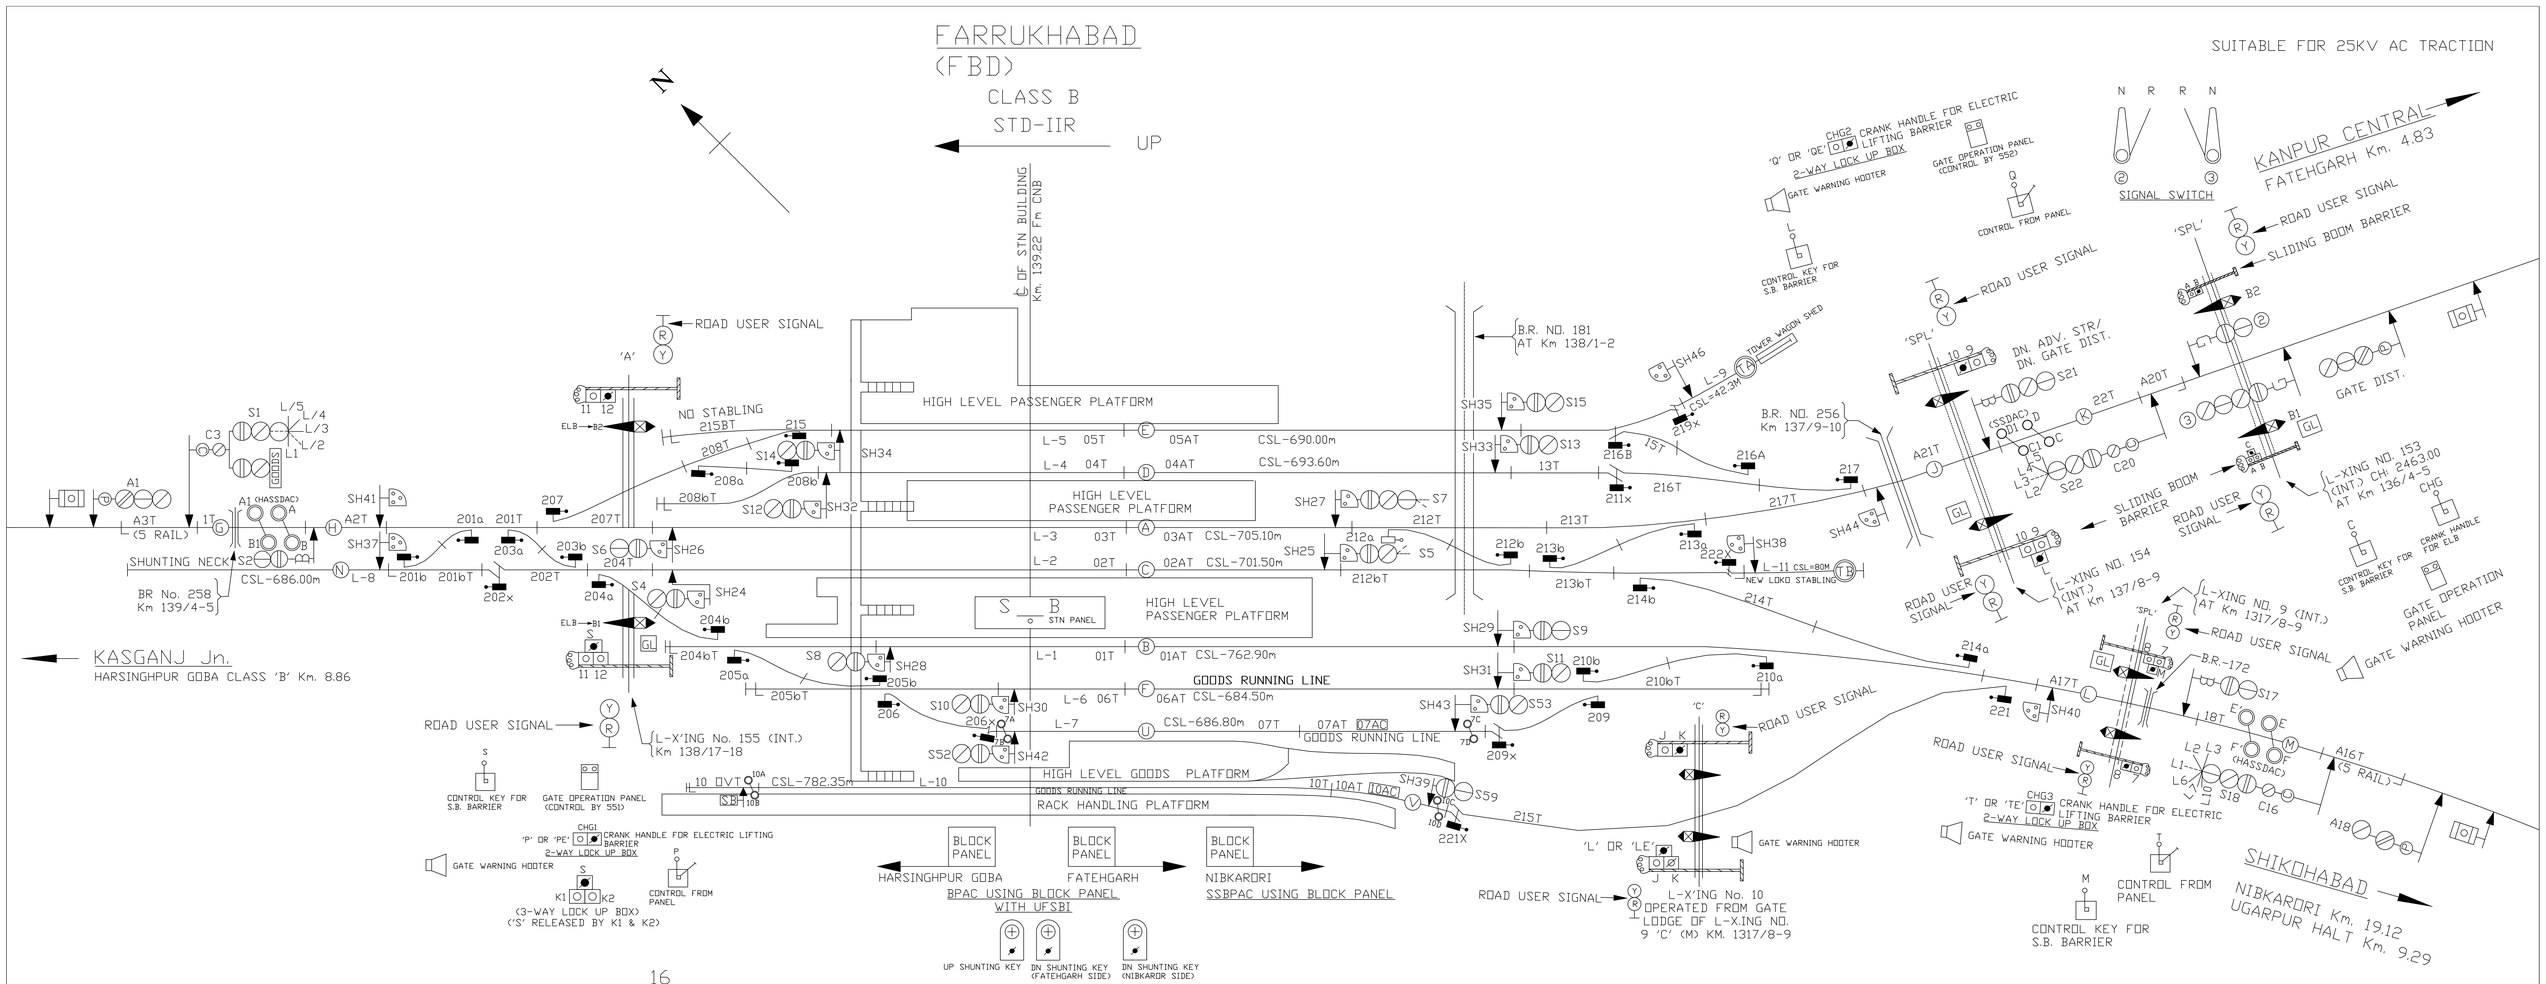
SUITABLE FOR 25KV AC TRACTION