SUITABLE FOR 25KV AC TRACTION

KHUDAGANJ
(KDJ)
CLASS B
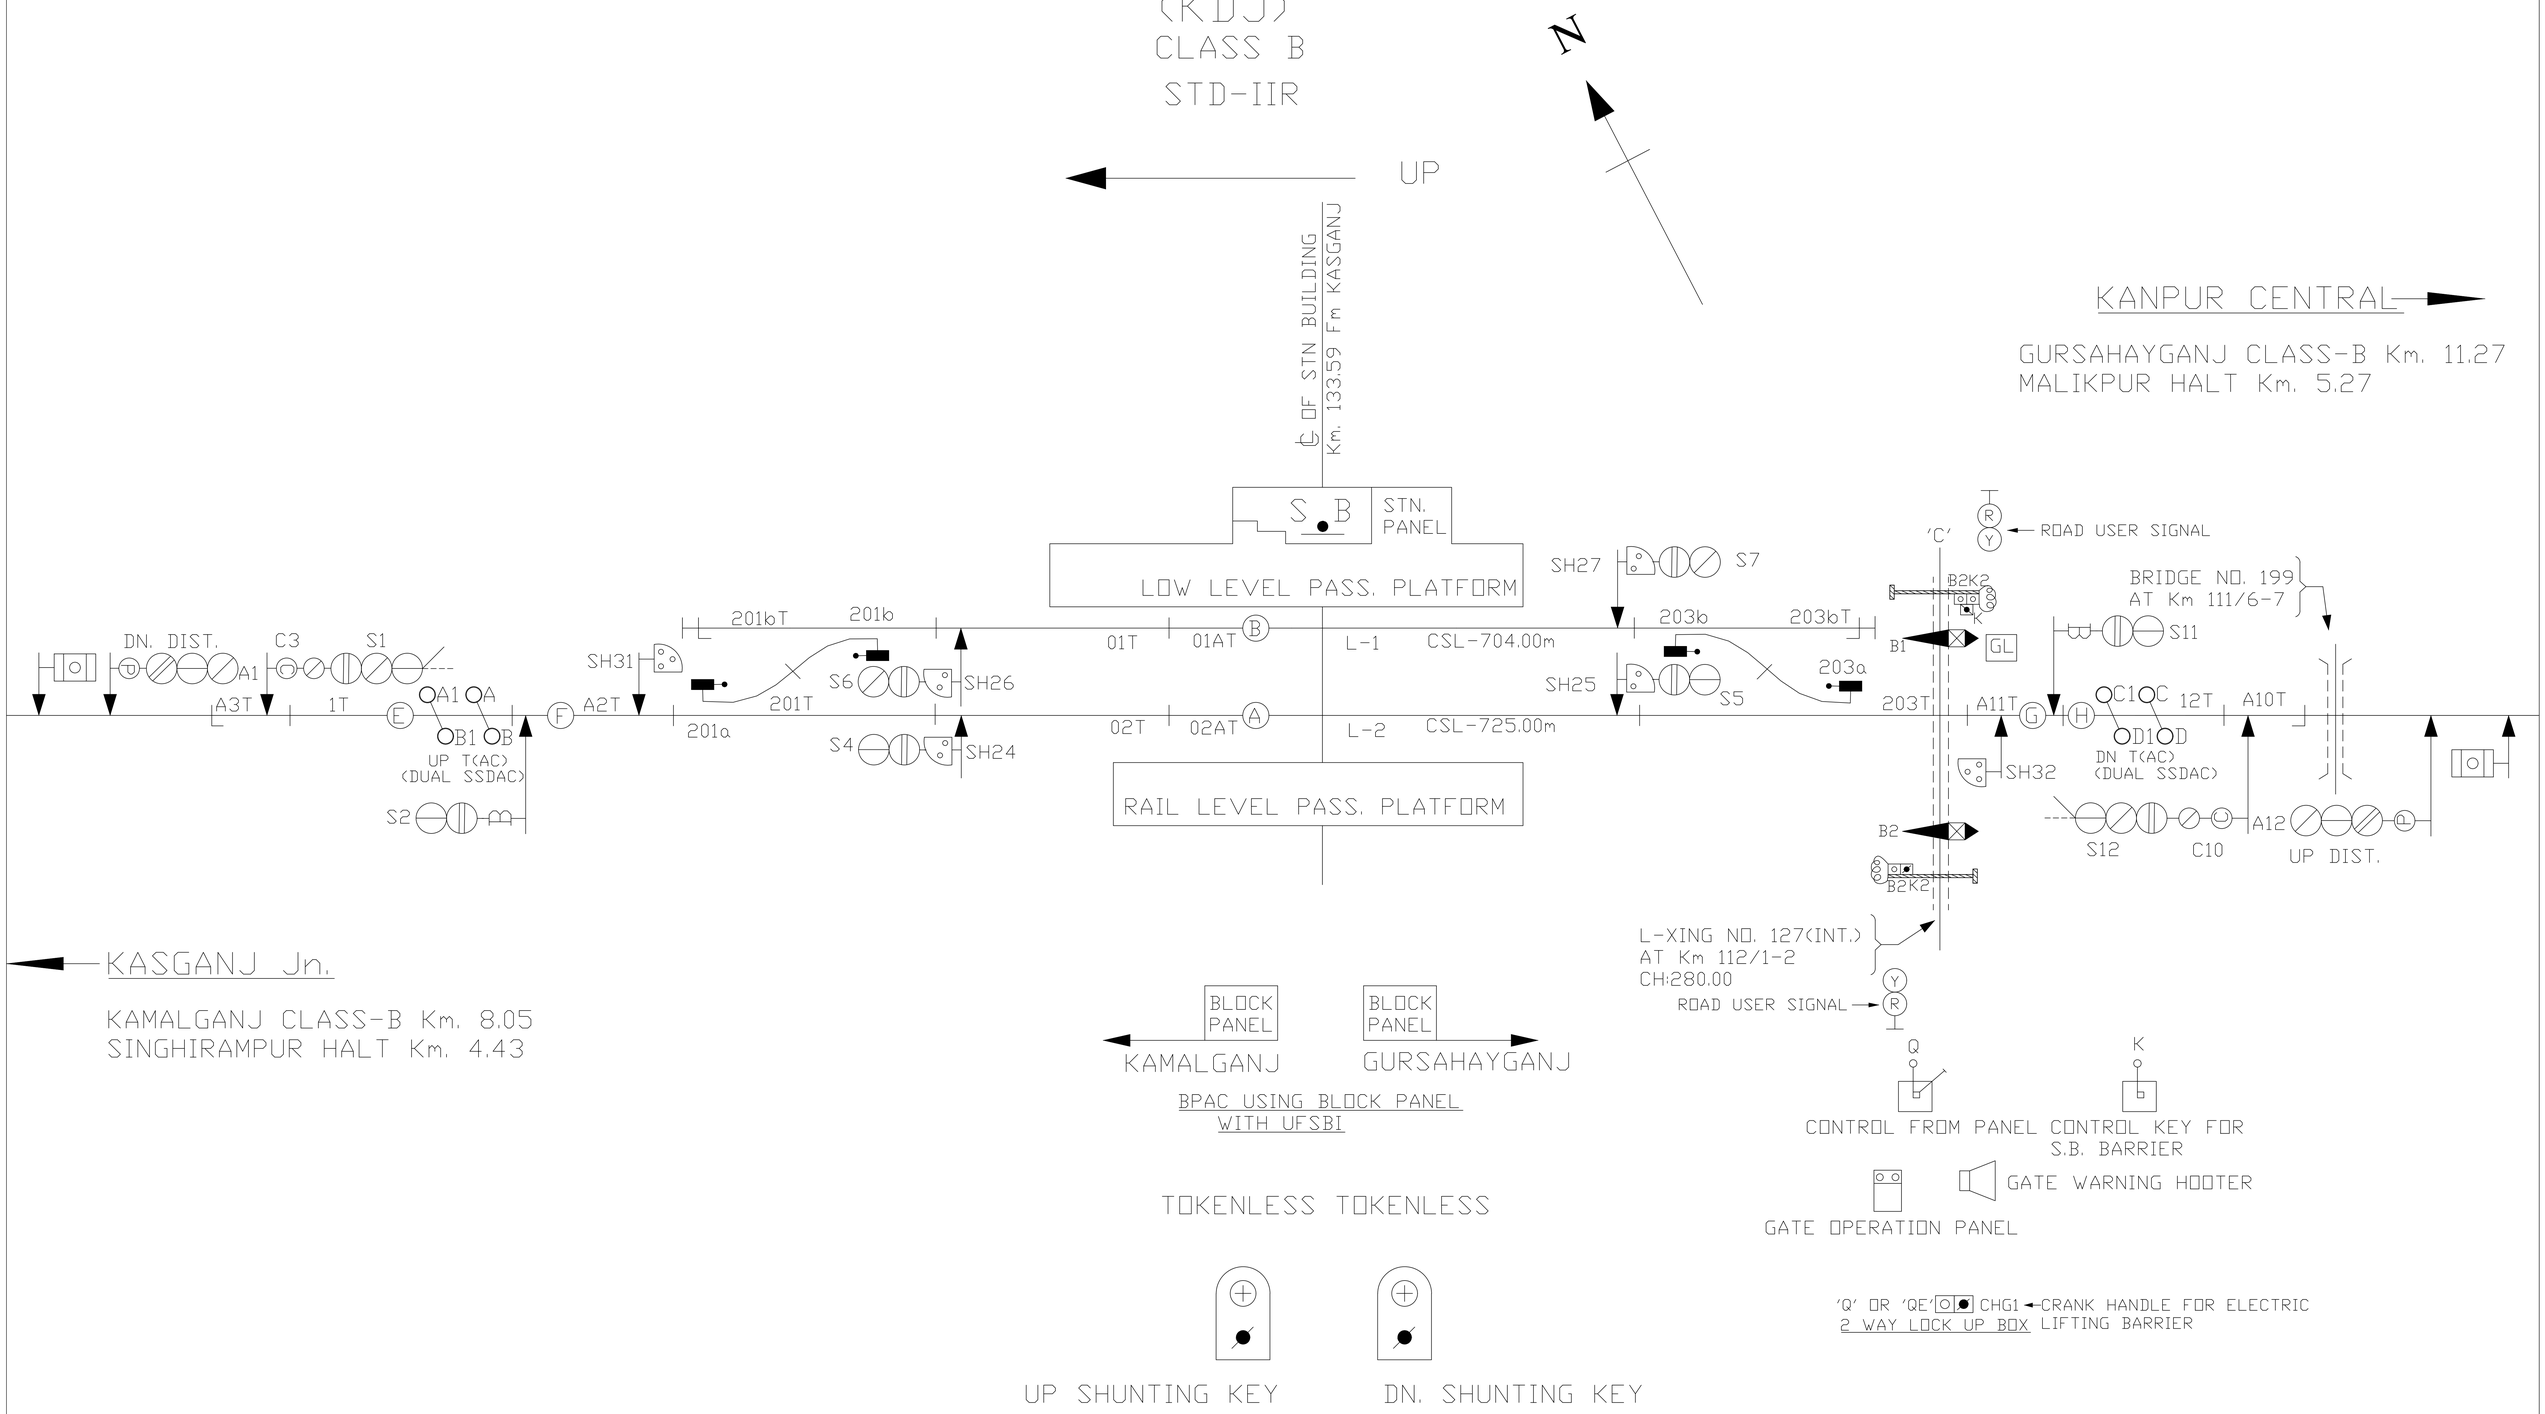
STD-IIR