KAIMGANJ
(KMJ)
CLASS B
STD-IIR
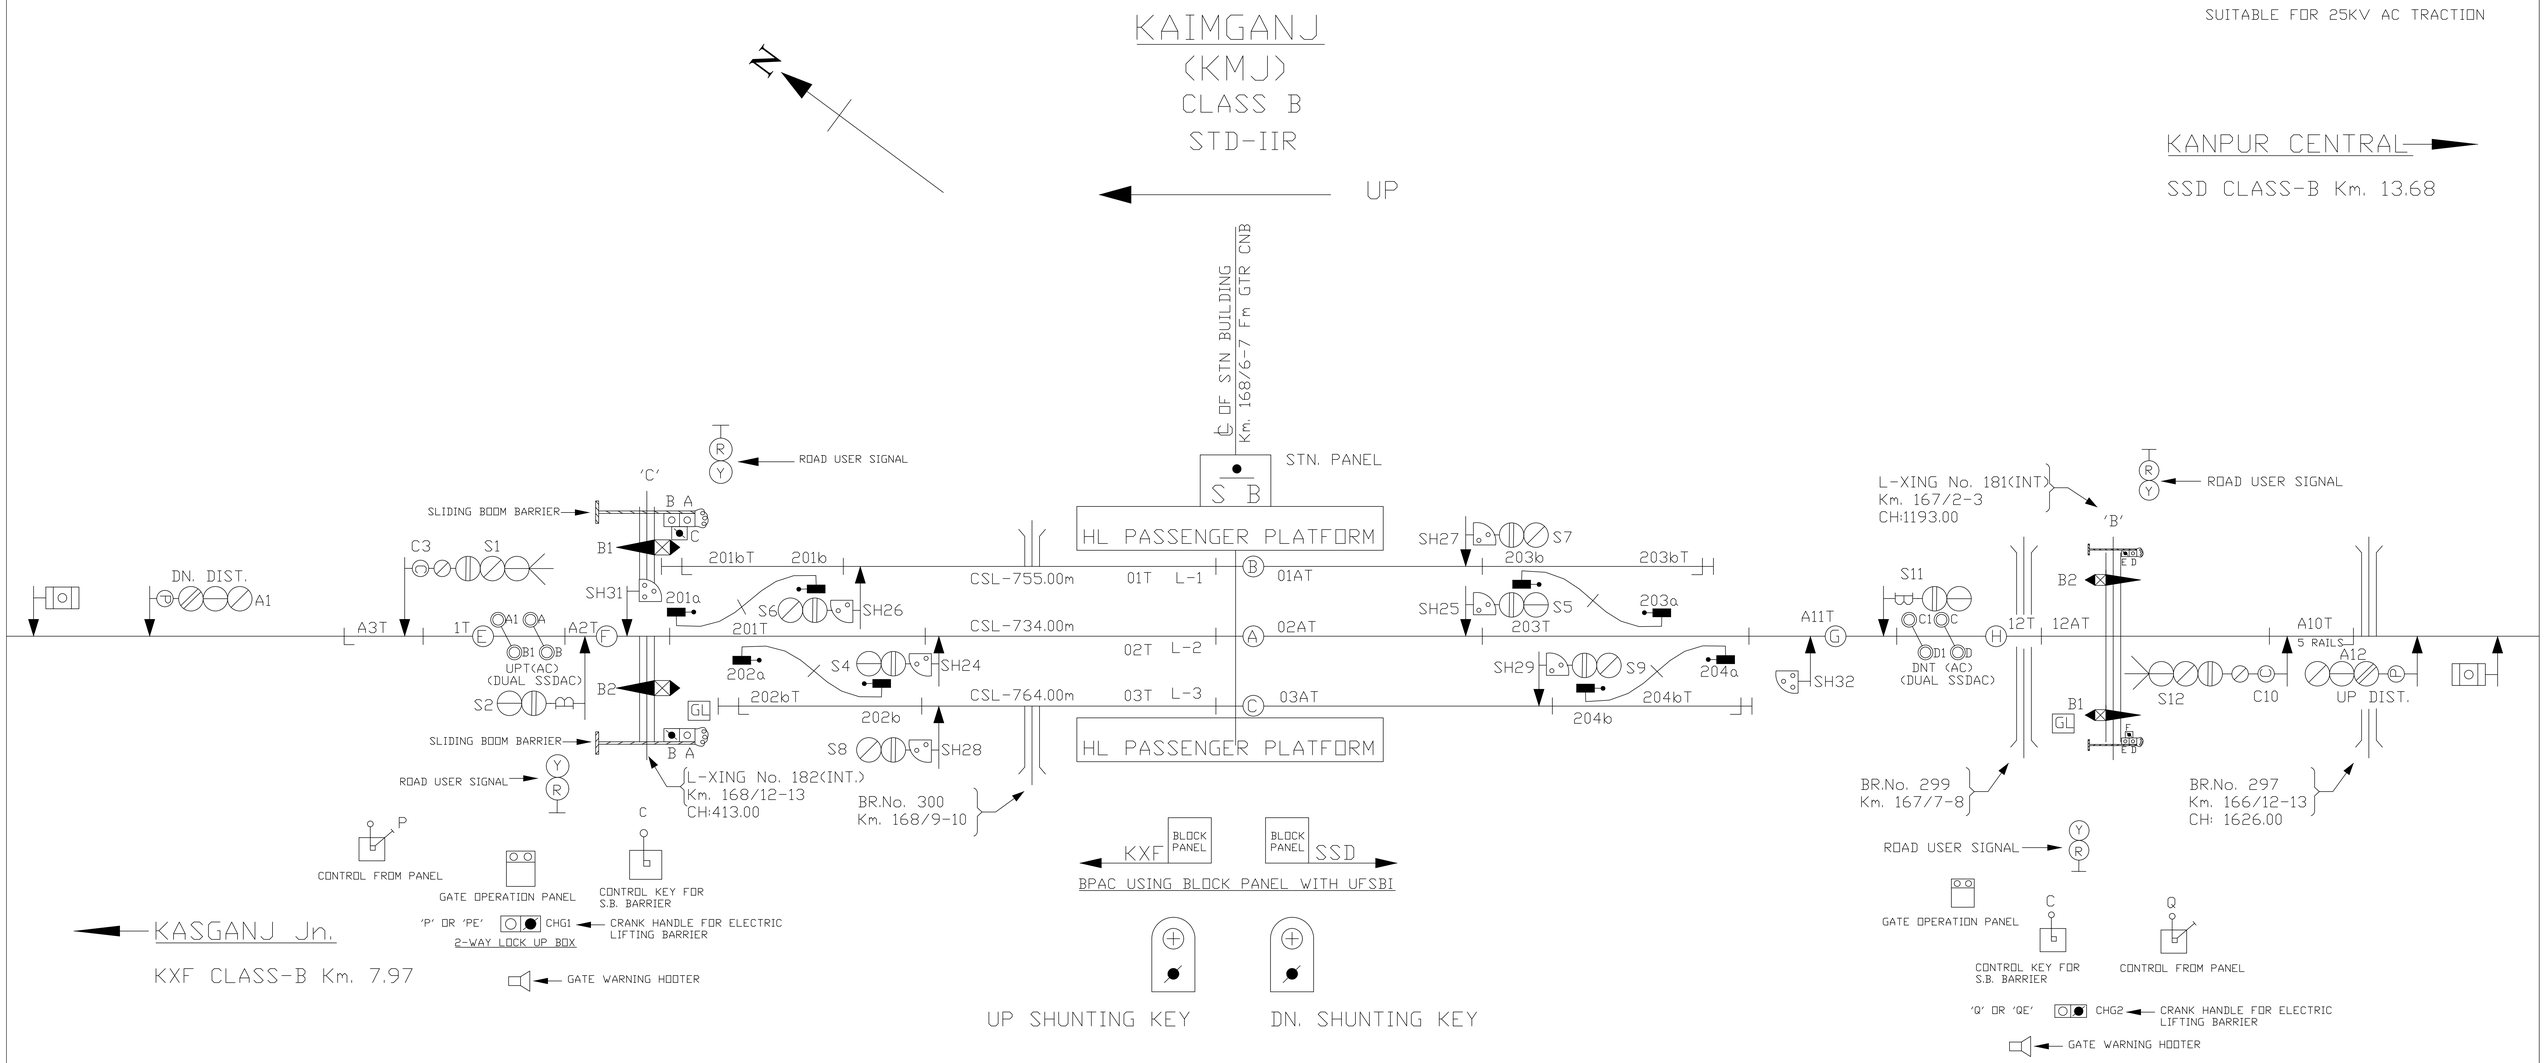
SUITABLE FOR 25KV AC TRACTION