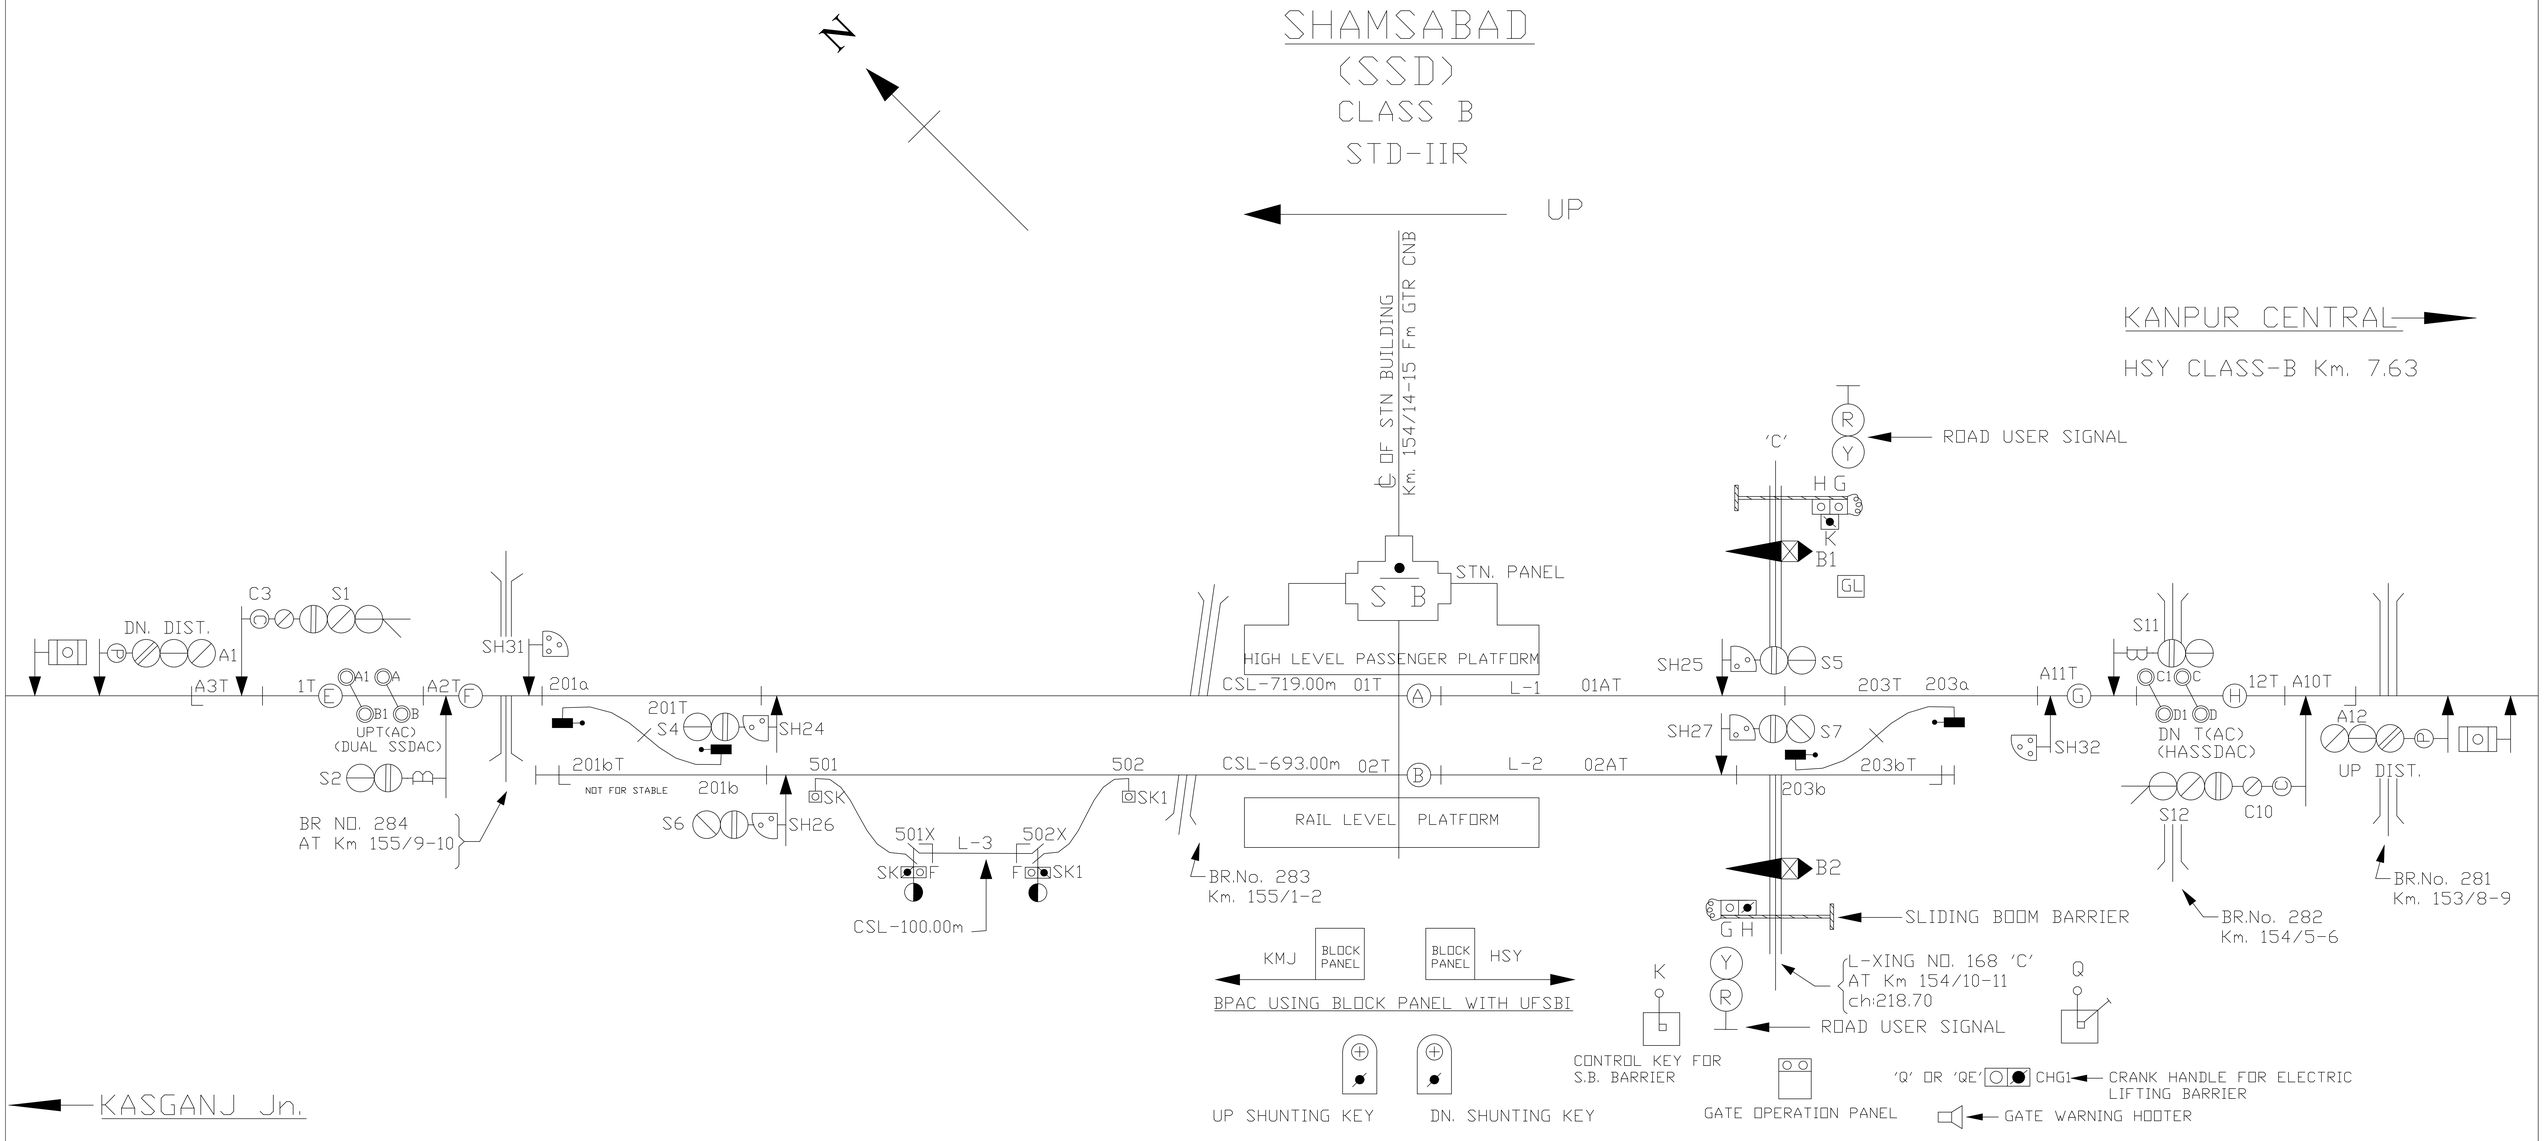SUITABLE FOR 25KV AC TRACTION