


SUITABLE FOR 25KV AC TRACTION

PILIBHIT Jn.

BANBASA CLASS 'B'
Km. 9,66

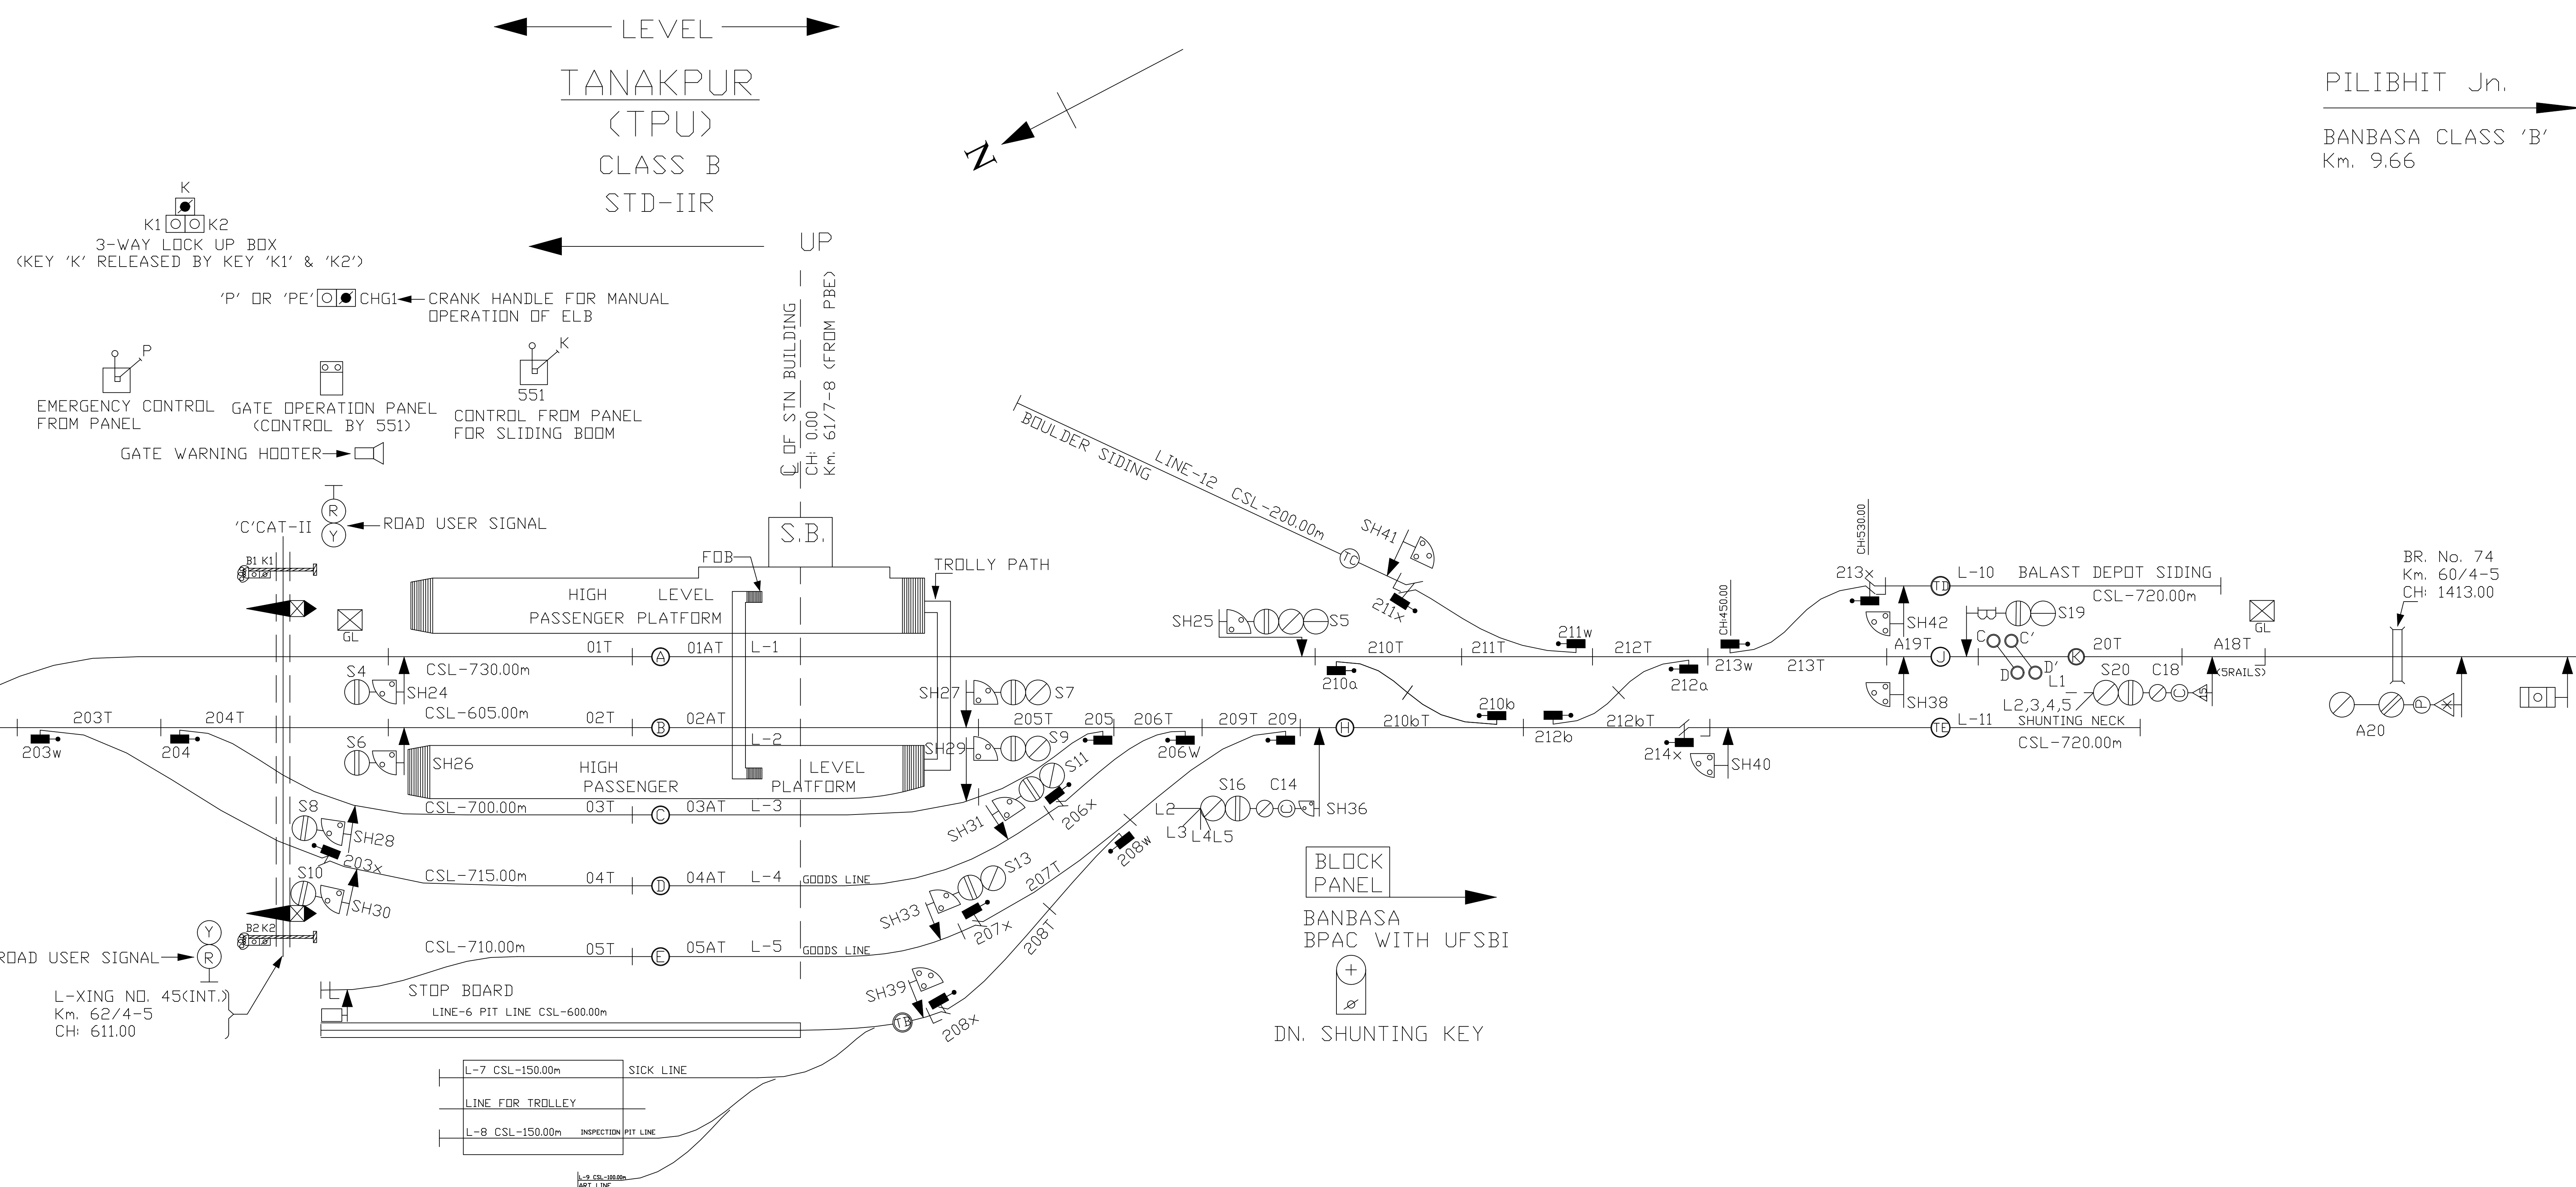

LEGEND:-

△ — SPEED INDICATOR BOARDS FOR LOOP LINE
(15/30 KMPH AS THE CASE MAY BE.