SUITABLE FOR 25KV AC TRACTION

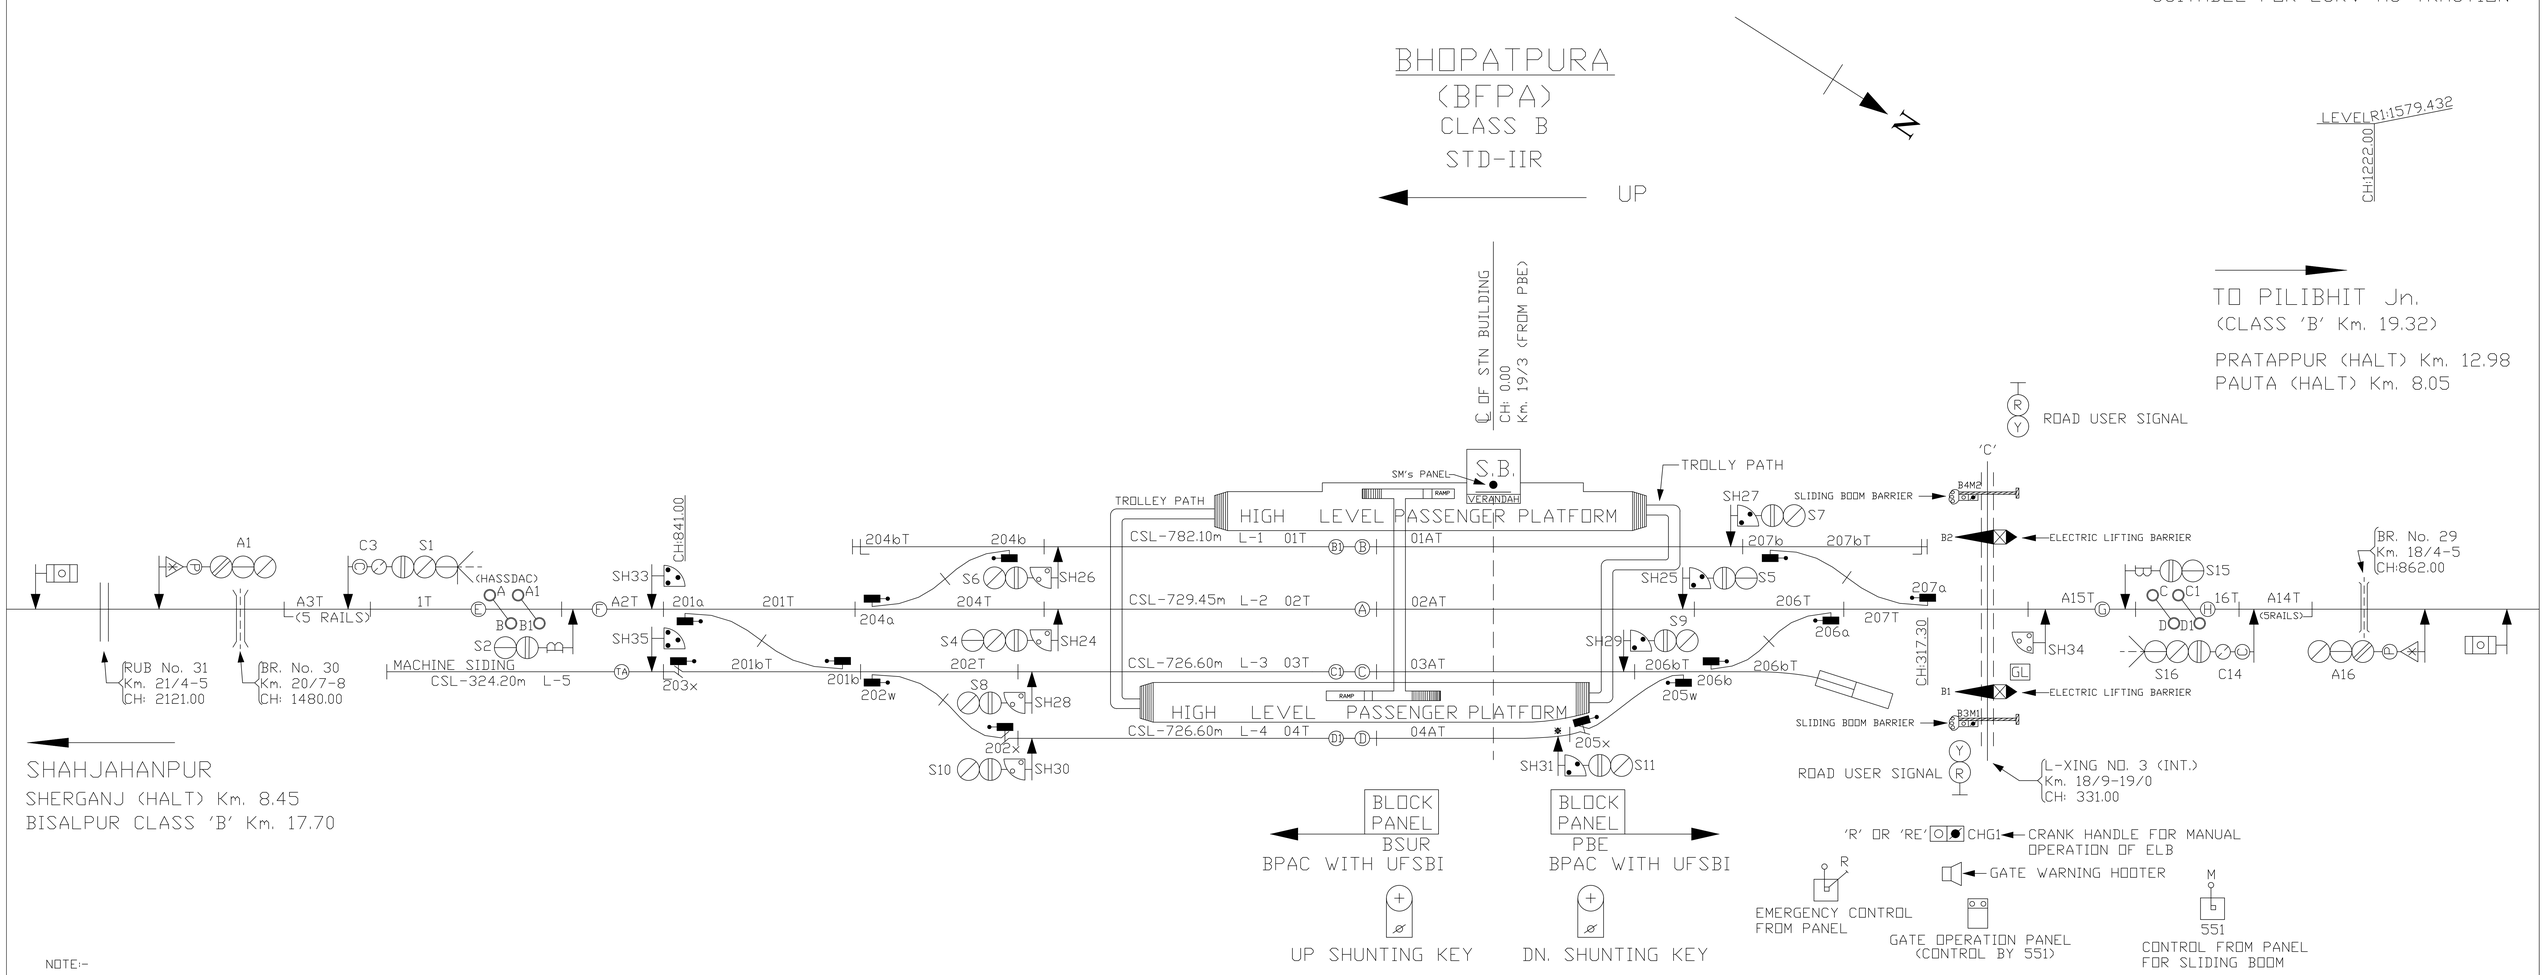


NOTE:-

SPEED INDICATOR BOARDS FOR LOOP LINE (15/30 KMPH AS THE CASE MAY BE.